

INNER WEST

INNER WEST COUNCIL NORTON STREET, ASHFIELD CARLISLE STREET TO A'BECKETT AVENUE PROPOSED TRAFFIC CALMING WORKS



LOCALITY SKETCH
N.T.S.

IMAGE COURTESY OF NEARMAP

PROJECT #: 302029
PLAN #: 10262

CONSTRUCTION PLANS

! WARNING !
BEWARE OF UNDERGROUND SERVICES
THE LOCATION OF UNDERGROUND SERVICES HAVE BEEN INTERPOLATED FROM AERIAL PHOTOGRAMMETRIC DATA OR KNOWN POSITIONS OF VALVES, MANHOLES ETC. OR INFORMATION SUPPLIED BY SERVICE AUTHORITIES. NO RESPONSIBILITY IS TAKEN FOR THE ACCURACY OF THE INTERPOLATED INFORMATION SUPPLIED. ENSURE ALL SERVICES ARE ACCURATELY LOCATED PRIOR TO COMMENCEMENT OF WORK.

IMPORTANT

IN CASE OF EMERGENCY, CONTACT THE FOLLOWING SERVICE AUTHORITIES; IF THEIR SERVICES ARE INVOLVED/AFFECTED

AUTHORITY	CONTACT NO.	SERVICE TYPE
AARNET PTY LTD	1300 275 662	FIBRE OPTIC ASSETS
AUSGRID	02 4951 0899	LOW VOLTAGE LINE
JEMENA GAS SOUTH	1300 880 906	PRIMARY & DISTRIBUTION
NBN CO.	1800 626 329	BURIED FIBRE OPTIC CABLES
NEXTGEN	1800 032 532	BURIED FIBRE OPTIC CABLES
OPTUS	1800 505 777	BURIED FIBRE OPTIC CABLES
SYDNEYWATER	13 20 92	WATER & SEWER LINES
TELSTRA	1800 653 935	BURIED CABLES
VERIZON	02 9434 5000	BURIED CABLES

SHEET LIST TABLE

SHEET #	SHEET TITLE
1	COVER SHEET
2	NOTES & SCHEDULES
3	DEMOLITION PLAN & SERVICES PLAN (1 of 6)
4	DEMOLITION PLAN & SERVICES PLAN (2 of 6)
5	DEMOLITION PLAN & SERVICES PLAN (3 of 6)
6	DEMOLITION PLAN & SERVICES PLAN (4 of 6)
7	DEMOLITION PLAN & SERVICES PLAN (5 of 6)
8	DEMOLITION PLAN & SERVICES PLAN (6 of 6)
9	GENERAL ARRANGEMENTS (1 of 6)
10	GENERAL ARRANGEMENTS (2 of 6)
11	GENERAL ARRANGEMENTS (3 of 6)
12	GENERAL ARRANGEMENTS (4 of 6)
13	GENERAL ARRANGEMENTS (5 of 6)
14	GENERAL ARRANGEMENTS (6 of 6)
15	SIGNS & LINEMARKING PLAN (1 of 7)
16	SIGNS & LINEMARKING PLAN (2 of 7)
17	SIGNS & LINEMARKING PLAN (3 of 7)
18	SIGNS & LINEMARKING PLAN (4 of 7)
19	SIGNS & LINEMARKING PLAN (5 of 7)
20	SIGNS & LINEMARKING PLAN (6 of 7)
21	SIGNS & LINEMARKING PLAN (7 of 7)
22	DETAILS (1 of 5)
23	DETAILS (2 of 5)
24	DETAILS (3 of 5)
25	DETAILS (4 of 5)
26	DETAILS (5 of 5)
27	LONGSECTIONS – KERB RETURNS (1 of 2)
28	LONGSECTIONS – KERB RETURNS (2 of 2)
29	PEDESTRIAN FENCE GENERAL DETAIL
30	LINEMARKING GENERAL SPECIFICATIONS

CHECKED & APPROVED Ashfaq Ahmad 19/8/25		SURVEYED BY ADAM DILLON 18-08-2023		INNER WEST 2-14 FISHER STREET, PETERSHAM NSW 2049 Ph. 02 9392 5000 Post: PO Box 14 PETERSHAM council@innerwest.nsw.gov.au e) https://www.innerwest.nsw.gov.au Web:	DOCUMENT REFERENCE		SURV. GEN. <td></td> <td></td> <td colspan="2">COORDINATE SYSTEM</td> <td></td><td></</td>				COORDINATE SYSTEM	</
--	--	--	--	--	--------------------	--	--	--	--	--	-------------------	--	--	----

GENERAL NOTES

1. DURING CONSTRUCTION THE WORK IS TO BE SIGNPOSTED AND MARKED TO THE REQUIREMENTS OF AS1742.2-2009 "TRAFFIC CONTROL DEVICES FOR GENERAL USE" AND AS1742.3-2009 "TRAFFIC CONTROL FOR WORKS ON ROADS". ALL TRAFFIC CONTROL PLANS (TCP'S) MUST BE PREPARED BY A CERTIFIED RMS ACCREDITED PERSON AND COMPLY WITH RMS "TRAFFIC CONTROL AT WORKS SITES" MANUAL AND WORK COVER NSW REGULATIONS.
2. ALL WORK IS TO BE CARRIED OUT IN ACCORDANCE WITH COUNCIL'S TECHNICAL SPECIFICATION (AUS-SPEC) AND TO BEST PRACTICE STANDARDS AND TO THE SATISFACTION OF COUNCIL'S MANAGER CAPITAL PROGRAMS
4. ALL RESIDENTS AFFECTED BY THE PROPOSED WORKS SHOULD BE NOTIFIED AT LEAST 7 WORKING DAYS BEFORE THE COMMENCEMENT OF ROAD WORKS.
5. WORK ONLY PERMITTED BETWEEN THE HOURS OF 7am AND 5pm MONDAY TO FRIDAY. NO WORK PERMITTED ON SATURDAY, SUNDAY, OR PUBLIC HOLIDAYS WITHOUT PRIOR APPROVAL FROM COUNCIL.
6. SUITABLE VEHICULAR ACCESS SHALL BE MAINTAINED TO EACH LOT OR ALTERNATE ARRANGEMENTS MADE WITH THE OWNERS.
7. ALL SERVICES TO BE CHECKED FOR LOCATION AND DEPTH PRIOR TO COMMENCEMENT OF WORKS.
8. ALL SERVICES AFFECTED BY NEW WORK TO BE ADJUSTED AS REQUIRED TO SUIT NEW SURFACE LEVELS. (TO THE REQUIREMENTS OF THE RELEVANT AUTHORITY). NO SERVICE SURFACE FITTINGS ARE TO BE COVERED.
9. THE LOCATION OF INDIVIDUAL PROPERTY SERVICE CONNECTIONS HAVE NOT BEEN SHOWN ON THIS PLAN AND MUST BE VERIFIED ON SITE BY THE CONTRACTOR WITH REPRESENTATIVES FROM EACH OF THE UTILITY AUTHORITIES. CONTACT DIAL BEFORE YOU DIG PH: 1100 (WWW.1100.COM.AU)
10. CONTRACTOR TO INSPECT FOR ALL UNSOUND AREAS BEFORE PROFILING AC PAVEMENT AND AFTER PROOF ROLLING. WEAK SECTIONS ARE TO BE IDENTIFIED AND HEAVY-PATCHED TO A NOMINAL THICKNESS OF 150mm WITH AC28 BEFORE RESEALING IN ACCORDANCE WITH TYPICAL CROSS-SECTION.
11. EXISTING SIGNS TO REMAIN UNLESS OTHERWISE NOTED.
12. ALL LINEMARKING AND RRPM'S REMOVED OR AFFECTED DURING THE COURSE OF THE WORKS IS TO BE REINSTATED UNLESS NOTED OTHERWISE. ALL LINEMARKING IS TO COMPLY WITH RMS QA SPECIFICATION R141 "PAVEMENT MARKING" AND TO BE THERMOPLASTIC TYPE AND INCLUDE PLASTIC BEADS IN ACCORDANCE WITH RMS QA SPECIFICATIONS 3357 AND 3353 RESPECTIVELY. ALL RRPM'S TO COMPLY WITH RMS QA SPECIFICATION R142.
13. AREAS OF HEAVY PATCHING ARE TO BE MARKED OUT ON SITE PRIOR TO COMMENCEMENT OF WORK BY COUNCILS PROJECT MANAGER AND DESIGN ENGINEER OR THEIR REPRESENTATIVE.
14. THE CONTRACTOR SHALL ENSURE THAT ALL EXISTING SURROUNDING AREAS NOT REQUIRED TO BE REPLACED OR RESET AS PART OF THE WORKS SHALL NOT BE DAMAGED DURING THE COURSE OF THE WORKS.
15. ASPHALTIC CONCRETE SHALL CONFORM TO RMS QA SPECIFICATIONS R116 "HEAVY DUTY DENSE GRADED ASPHALT".
16. INSPECTIONS ARE REQUIRED AT THE FOLLOWING STAGES AND AS OTHERWISE DIRECTED BY THE MANAGER CAPITAL PROGRAMS.
- ROAD PAVEMENT**
- A. SUBGRADE TRIMMED AND CONSOLIDATED PRIOR TO FIRST PAVEMENT COURSE. (NOTE: SINGLE AXLE TRUCK WITH 8t LOAD TO BE AVAILABLE FOR PAVEMENT TEST.)
- B. EACH PAVEMENT LAYER SPREAD AND COMPACTED. (NOTE: SINGLE AXLE TRUCK WITH 8t LOAD TO BE AVAILABLE FOR PAVEMENT TEST.)
- C. PAVEMENT COMPLETED PRIOR TO SEALING
- CONCRETE WORKS**
- (I) EXCAVATION COMPLETED
- (II) FORMWORK AND REINFORCEMENT SET
- (III) CONCRETE FORMED AND CURED
17. LINEMARKING AND SIGNPOSTING TO BE INSTALLED AS SOON AS PRACTICABLE.
18. KERB FACES OF ALL ISLANDS TO BE PAINTED WHITE AND TO INCLUDE GLASS BEADS IN ACCORDANCE WITH RMS QA SPECIFICATION 3353 "GLASS BEADS".
19. KERB RAMPS TO BE PROVIDED WHERE SHOWN TO INNER WEST COUNCIL STANDARD WITH LENGTH FROM FACE OF KERB TO BACK OF RAMP AS SPECIFIED.
20. USE CAUTION TO PRESERVE HERITAGE LISTED STREET NAME PLAQUES EMBEDDED IN FOOTPATH WHEN CONSTRUCTING FOOTPATHS AND KERB RAMPS (IF SHOWN)
18. SURVEY MARKS SHALL BE PRESERVED AT ALL TIMES. WHERE PRESERVATION IS NOT POSSIBLE, THE PROJECT MANAGER SHALL BE NOTIFIED & CONSENT RECEIVED PRIOR TO THEIR REMOVAL. THE CONTRACTOR SHALL BE RESPONSIBLE FOR COMPLIANCE WITH THE SURVEYOR GENERALS DIRECTION NO.11 'PRESERVATION OF SURVEY INFRASTRUCTURE' AVAILABLE FROM LAND REGISTRY SERVICES NSW WEBSITE.
19. INSTALL "CHANGED TRAFFIC CONDITIONS AHEAD" SIGNS ON ALL APPROACHES 75-100m IN ADVANCE OF THE INTERSECTION AND MAINTAIN FOR 3 MONTHS.
20. ALL TRAFFIC SIGNS TO COMPLY WITH RMS QA SPECIFICATION R143 "SIGNPOSTING" AND TO BE OF HIGH INTENSITY CLASS 1.
21. ALL PATHWAYS WHERE AFFECTED BY CONSTRUCTION WORKS SHALL BE RECONSTRUCTED TO COUNCIL SPECIFICATION.
22. EXISTING LINEMARKING IS TO BE REMOVED BY GRINDING WHERE NEW LINEMARKING IS REQUIRED OR PROVIDED.
23. ALL SIGNPOSTING ON SPLITTER, KERB OR PEDESTRIAN REFUGE ISLANDS TO BE ERECTED USING V-NOTCH INSERTS EMBEDDED INTO CONCRETE (OR SIMILAR AS APPROVED BY COUNCIL).
24. ALL CONCRETE ELEMENTS TO BE OF 25MPa UNLESS OTHERWISE STATED.

UNLESS DETAILED ON THIS DRAWING ALL WORK SHALL CONFORM TO AUS SPEC

NOTE ALL DIMENSIONS ARE IN MILLIMETERS UNLESS OTHERWISE SHOWN

NOTE CONTRACTOR TO LOCATE ALL HOUSE SERVICES, SUCH AS STORMWATER OUTLET, GAS, WATER, TELEPHONE, ETC. PRIOR TO CONSTRUCTION AND SERVICES TO BE LOWERED AS REQUIRED

NOTE CONTRACTOR TO REINSTATE ALL KERB & GUTTER, ROAD PAVEMENT AND FOOTPATHS AFFECTED BY WORKS TO INNER WEST COUNCIL STANDARD AND TO THE SATISFACTION OF THE PROJECT MANAGER

NOTE ALL SIGNS AND LINES TO REMAIN UNLESS OTHERWISE NOTED.

NOTE WATER, SEWER, TELSTRA & ELECTRICITY SERVICES IN THE VICINITY OF WORKS, CONTRACTOR TO CONTACT SYDNEY WATER, TELSTRA & ENERGY AUSTRALIA PRIOR TO EXCAVATION

NOTE SURFACE FITTINGS OF UNDERGROUND SERVICES ARE TO FINISH FLUSH WITH THE NEW SURFACES

EROSION AND SEDIMENT CONTROL

1. GENERAL MEASURES

- STOCKPILES SHALL BE CONFINED TO ONE CENTRAL AREA WHERE POSSIBLE.
- EROSION CONTROL MEASURES TO BE IN PLACE PRIOR TO COMMENCEMENT OF ANY CONSTRUCTION WORK. MEASURES ARE APPLIED TO PROTECT ADJOINING PROPERTIES FROM EROSION AND SILT DAMAGE.
- EROSION CONTROL MEASURES NOT TO BE REMOVED UNTIL CONSTRUCTION IS COMPLETED AND SITE HAS BEEN REHABILITATED.
- REHABILITATION INCLUDES COMPLETION OF ALL CONSTRUCTION WORK AND LANDSCAPING, SEEDING OR TURFING OF ALL BATTERS AND FILL AREAS.
- PIPED DRAINAGE NETWORKS SHOULD BE INSTALLED AND CONNECTED AS EARLY AS POSSIBLE.
- ALL AREAS NOT SUBJECT TO CONSTRUCTION WORKS SHALL BE RETAINED FREE FROM DISTURBANCE OR DAMAGE DURING THE CURRENCY OF THE CONTRACT. SHOULD THESE AREAS BECOME DISTURBED OR DAMAGED, THEY SHALL BE RE-INSTATED BY THE CONTRACTOR AT NO COST TO THE PRINCIPAL.
- ALL AREAS NOT SUBJECT TO CONSTRUCTION WORKS SHALL BE RETAINED FREE FROM DISTURBANCE OR DAMAGE DURING THE CURRENCY OF THE CONTRACT. SHOULD THESE AREAS BECOME DISTURBED OR DAMAGED, THEY SHALL BE RE-INSTATED BY THE CONTRACTOR AT NO COST TO THE PRINCIPAL.

2. STABILISATION OF DISTURBED AREAS.

- STABILISATION OF DISTURBED AREAS SHALL BE IN ACCORDANCE WITH COUNCIL'S SPECIFICATION FOR GRASSING AND/OR SPECIFICATION FOR LANDSCAPE WORKS. THE FOLLOWING SHALL BE APPLIED FOR THE CONTROL OF EROSION AND SEDIMENTATION:-
- (a) STABILISATION OF DENUED AREAS SHALL COMMENCE AS SOON AS POSSIBLE AFTER THE AREAS HAVE BEEN DISTURBED.
- (b) ALL STABILISATION MEASURES SHALL BE UNDERTAKEN PRIOR TO THE END OF THE MAINTENANCE PERIOD.

3. MAINTENANCE

- ALL SEDIMENT AND EROSION CONTROL DEVICES SHALL BE MAINTAINED IN A SATISFACTORY WORKING ORDER THROUGHOUT THE CONTRACT, MAINTENANCE AND DEFECTS LIABILITY PERIODS OR UNTIL SUCH EARLIER TIME AS THE AREA HAS BEEN STABILISED AND THE SUPERINTENDENT DIRECTS THAT THE DEVICE BE REMOVED.
- THE CONTRACTOR SHALL INSPECT ALL DEVICES AFTER EACH STORM FOR STRUCTURAL DAMAGE OR CLOGGING BY SILT AND OTHER DEBRIS AND MAKE PROMPT REPAIRS OR REPLACEMENT.

4. SEDIMENT CONTROL DEVICES (S.C.D.)

- THESE SHALL BE CONSTRUCTED AT INLETS TO STORMWATER SYSTEMS TO TRAP THE SEDIMENT IN RUNOFF. SECTIONS 11.3.02/03/04/06 OF THE N.S.W. DEPARTMENT OF HOUSING CONSTRUCTION SPECIFICATION, 1989 EDITION, SHALL APPLY.

PLANTING NOTES

- SUBGRADE TO BE CULTIVATED TO A MINIMUM DEPTH OF 100mm.
- PLANTING AREAS TO BE EXCAVATED TO A MINIMUM DEPTH OF 500mm AND FILLED WITH PREMIUM GRADE GARDEN SOIL.
- INORGANIC MULCH LAYER MINIMUM 75mm DEPTH IS TO BE SPREAD THROUGHOUT ALL PLANTING AREA.
- GARDEN AREA TO BE WATERED TWICE A WEEK FOR 3 MONTHS, OR AS REQUIRED TO MAINTAIN HEALTHY GARDEN
- QUANTITIES OR SIZE OF PLANTS SPECIFIED ARE NOT TO BE DECREASED TO ENSURE ADEQUATE ESTABLISHMENT.

UNDERGROUND UTILITY SERVICES

- THE LOCATION OF UNDERGROUND UTILITY SERVICES SHOWN ON THIS PLAN ARE INDICATIVE ONLY. COUNCIL CANNOT GUARANTEE THEIR ACCURACY.
- PRIOR TO CONSTRUCTION, IT IS THE RESPONSIBILITY OF THE CONTRACTOR TO CARRY OUT THEIR OWN SERVICES SEARCH BY CONTACTING 'DIAL BEFORE YOU DIG' (PH: 1100 OR WWW.1100.COM.AU). THE CONTRACTOR MUST CHECK THE LOCATION AND DEPTH OF ALL SERVICES PRIOR TO THE COMMENCEMENT OF WORKS.
- ALL SERVICES AFFECTED BY NEW WORK TO BE ADJUSTED AS REQUIRED TO SUIT NEW SURFACE LEVELS. (TO THE REQUIREMENTS OF THE RELEVANT SERVICE AUTHORITY).
- NO SERVICE SURFACE FITTINGS ARE TO BE COVERED.
- ALL PERMITS REQUIRED MUST BE OBTAINED FROM THE RELEVANT SERVICE AUTHORITY PRIOR TO COMMENCEMENT OF WORKS.
- ANY DAMAGE TO SERVICES SHALL BE RECTIFIED BY THE CONTRACTOR OR THE RELEVANT AUTHORITY AT NO COST TO COUNCIL.

SURVEY STATION COORDINATE DETAILS				
STATION	EASTING	NORTHING	ELEVATION	MARKER TYPE
STN1	326399.687	6248541.972	20.950	NAIL ON KERB
STN2	326413.398	6248542.419	21.428	NAIL ON KERB
STN3	326414.261	6248510.379	21.267	NAIL IN PATH
STN4	326384.077	6248518.202	20.094	NAIL ON KERB
STN5	326370.948	6248514.113	19.770	NAIL ON KERB
STN10	326322.172	6248584.918	19.328	NAIL IN PATH
STN11	326337.355	6248561.194	19.233	NAIL ON PIT
STN12	326332.831	6248548.736	19.014	NAIL IN PATH
STN13	326304.992	6248560.448	18.443	NAIL IN PATH
STN14	326278.833	6248562.241	18.110	NAIL IN PATH
STN15	326254.282	6248562.106	18.012	NAIL IN PATH
STN16	326275.611	6248572.526	17.990	SSM137773
SSM75314	326389.620	6248522.973	20.350	SSM ON KERB

CONCRETE

- C1. ALL WORKMANSHIP AND MATERIALS SHALL BE IN ACCORDANCE WITH AS 3600 CURRENT EDITION WITH AMENDMENTS EXCEPT WHERE VARIED BY THE CONTRACT DOCUMENTS.
- C2. CONCRETE QUALITY.

ELEMENT	SLUMP	MAX AGGREGATE SIZE	CEMENT TYPE	CEMENT GRADE
ALL	80mm	20mm	GP	25MPa

- NO ADMIXTURES SHALL BE USED WITHOUT THE APPROVAL OF THE ENGINEER.
- C3. CLEAR CONCRETE COVER TO REINFORCEMENT SHALL BE AS FOLLOWS UNLESS OTHERWISE SHOWN-

ELEMENT	SURFACE OF MEMBER IN INTERIOR ENVIRONMENT	SURFACE OF MEMBER IN ABOVE GROUND EXTERIOR ENVIRONMENT	SURFACE OF MEMBER IN CONTACT WITH GROUND (1)	SURFACE OF MEMBER IN WATER
ALL	35	45	55	75

NOTE:

- COVER MAY BE REDUCED BY 10mm IF THE SURFACE IS PROTECTED BY A DAMP-PROOF MEMBRANE.
- SLABS EXPOSED TO CORROSIVE VAPOURS, CORROSIVE GROUND WATER, SEA WATER, OR SPRAY ARE TO HAVE REINFORCEMENT COVER AS NOTED ON THE DRAWINGS.

- C4. SIZES OF CONCRETE ELEMENTS DO NOT INCLUDE THICKNESS OF APPLIED FINISHES.
- C5. CONSTRUCTION JOINTS WHERE NOT SHOWN SHALL BE LOCATED TO THE APPROVAL OF THE ENGINEER.
- C6. BEAM DEPTHS ARE WRITTEN FIRST AND INCLUDE SLAB THICKNESS IF ANY.

LANDSCAPING PLANTING SCHEDULE


PLANT NAME	SPACING	QTY	POT SIZE	COMMENTS
DIANELLA REVOLUTA "LITTLE REV"	6/m²	797	140mm DIA	AS SHOWN

MATERIAL SCHEDULE

MATERIAL NAME	QUANTITY
MICROMESH HEELSAFE GRATE (WELDLCK CODE: F30MAI OR EQUIVALENT)	11.3m

PROTECTING SURVEY INFRASTRUCTURE


SURVEY MARKS SHALL BE PRESERVED AT ALL TIMES. WHERE PRESERVATION IS NOT POSSIBLE, THE PROJECT MANAGER SHALL BE NOTIFIED & CONSENT RECEIVED PRIOR TO THEIR REMOVAL. THE CONTRACTOR SHALL BE RESPONSIBLE FOR COMPLIANCE WITH THE SURVEYOR GENERALS DIRECTION NO.11 'PRESERVATION OF SURVEY INFRASTRUCTURE' AVAILABLE FROM LAND REGISTRY SERVICES NSW WEBSITE.

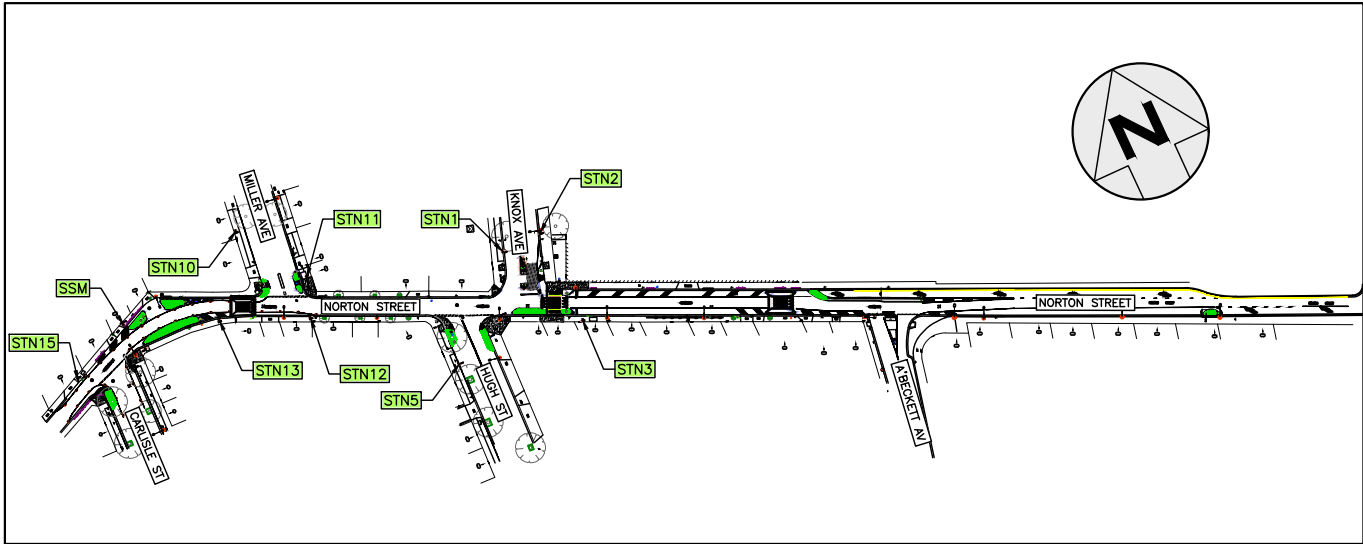

SURVEY STATION PLAN

NOT TO SCALE

CONSTRUCTION PLANS

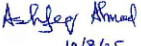CHECKED & APPROVED  19/8/25		SURVEYED BY ADAM DILLON 18-08-2023		DESIGNED BY ASHFAQ AHMAD 28-09-2023		DRAWN BY ASHFAQ AHMAD 28-09-2023		2-14 FISHER STREET, PETERSHAM NSW 2049 Ph. 02 9392 5000 PO Box 14 PETERSHAM council@innerwest.nsw.gov.au Web: https://www.innerwest.nsw.gov.au		SURV. GEN. R.M.S. A.G.L. / SHELL PIPELINES SYDNEY WATER TELSTRA / OPTUS AUSGRID NOTICE OF ENTRY KERB & GUTTER NOTICES		COORDINATE SYSTEM MGA2020 SCALES (ORIGINAL A1) N.A.		REV. DATE DESCRIPTION APPROV.		NORTON STREET, ASHFIELD CARLISLE STREET TO A'BECKETT AVENUE PROPOSED TRAFFIC CALMING WORKS NOTES & SCHEDULES		PROJECT NO. 302029		SHEET NO. 2 of 30		PLAN NO. 10262		SHEET REV #	
--	--	--	--	---	--	--	--	--	--	---	--	--	--	-------------------------------	--	---	--	-----------------------	--	----------------------	--	-------------------	--	-------------	--

DEMOLITION LEGEND


	DENOTES EXISTING FOOTPATH REMOVAL
	DENOTES EXISTING K&G AND PARTIAL DISH CROSSING REMOVAL
	DENOTES EXISTING ASPHALT PAVEMENT REMOVAL UPTO 40mm DEPTH.
	DENOTES EXISTING PAVEMENT REMOVAL UPTO 150-200mm DEPTH FOR GARDEN BEDS.
	DENOTES EXISTING ASPHALT PAVEMENT REMOVAL UPTO 40-150mm DEPTH.
	DENOTES EXISTING ASPHALT PAVEMENT REMOVAL OF 150mm TO 300mm DEEP
	DENOTES EXISTING DRIVEWAY REMOVAL
	DENOTES EXISTING KERB RAMP REMOVAL
	DENOTES EXISTING ISLAND REMOVAL
	DENOTES TRENCH EXCAVATION UPTO 1.5m
	DENOTES EXISTING NATURE STRIP REMOVAL

UTILITIES LEGEND

EXISTING SERVICES	
DRAINAGE LINE	
ELECTRICITY	
GAS	
HIGH PRESSURE GAS	
OIL PIPELINE	
SEWER	
TELECOM	
WATER SUPPLY	
OPTIC FIBER	
SUBSOIL	
NBN	
OPTUS	
OVERHEAD ELECT.	
O'HD ELECT & TEL	
UNKNOWN	



UTILITIES, IF SHOWN, ARE DIAGRAMMATIC ONLY. CONTRACTORS ARE RESPONSIBLE TO LOCATE AND AVOID DAMAGE TO THEM AS SPECIFIED BY EACH UTILITIES EXCAVATION GUIDELINES.

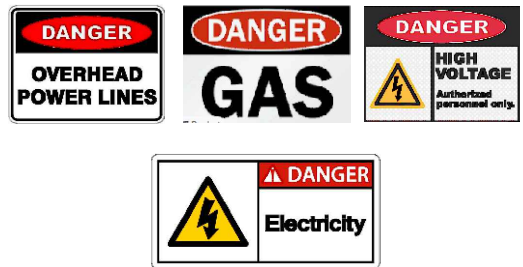


UTILITIES, IF SHOWN, ARE DIAGRAMMATIC ONLY. CONTRACTORS ARE RESPONSIBLE TO LOCATE AND AVOID DAMAGE TO THEM AS SPECIFIED BY EACH UTILITIES EXCAVATION GUIDELINES.

0 1 2 3 4 5 6 7 8
SCALE 1:100 (A1)
SCALE 1:200 (A3)


D1 DEMOLITION PLAN (1 of 6)
Scale 1:100

CHECKED & APPROVED 		SURVEYED BY ADAM DILLON 18-08-2023		DESIGNED BY ASHFAQ AHMAD 28-09-2023		DRAWN BY ASHFAQ AHMAD 28-09-2023		SURV. GEN. R.M.S. A.G.L. / SHELL PIPELINES SYDNEY WATER TELSTRA / OPTUS AUSGRID NOTICE OF ENTRY KERB & GUTTER NOTICES		COORDINATE SYSTEM MGA2020 SCALES (ORIGINAL A1) 1:100		REV. DATE DESCRIPTION APPROV.		NORTON STREET, ASHFIELD CARLISLE STREET TO A'BECKETT AVENUE PROPOSED TRAFFIC CALMING WORKS DEMOLITION PLAN & SERVICES PLAN (1 of 6)		PROJECT NO. 302029	SHEET NO. 3 of 30
APPROVED FOR CONSTRUCTION 		2-14 FISHER STREET, PETERSHAM NSW 2049 Ph. 02 9392 5000 Post: PO Box 14 PETERSHAM council@innerwest.nsw.gov.au Web: https://www.innerwest.nsw.gov.au		INNER WEST				DATE								PLAN NO. 10262	SHEET REV #

\\w:\file\02\innerwest.nsw.gov.au\w\c\p\1\191\302029-LEI-NortonSt-HoldestCorlisle-TrafficCalming\10262\1 DESIGN\5. AllDesign_working\Xref\302029-10262_Demolition Plans.dwg

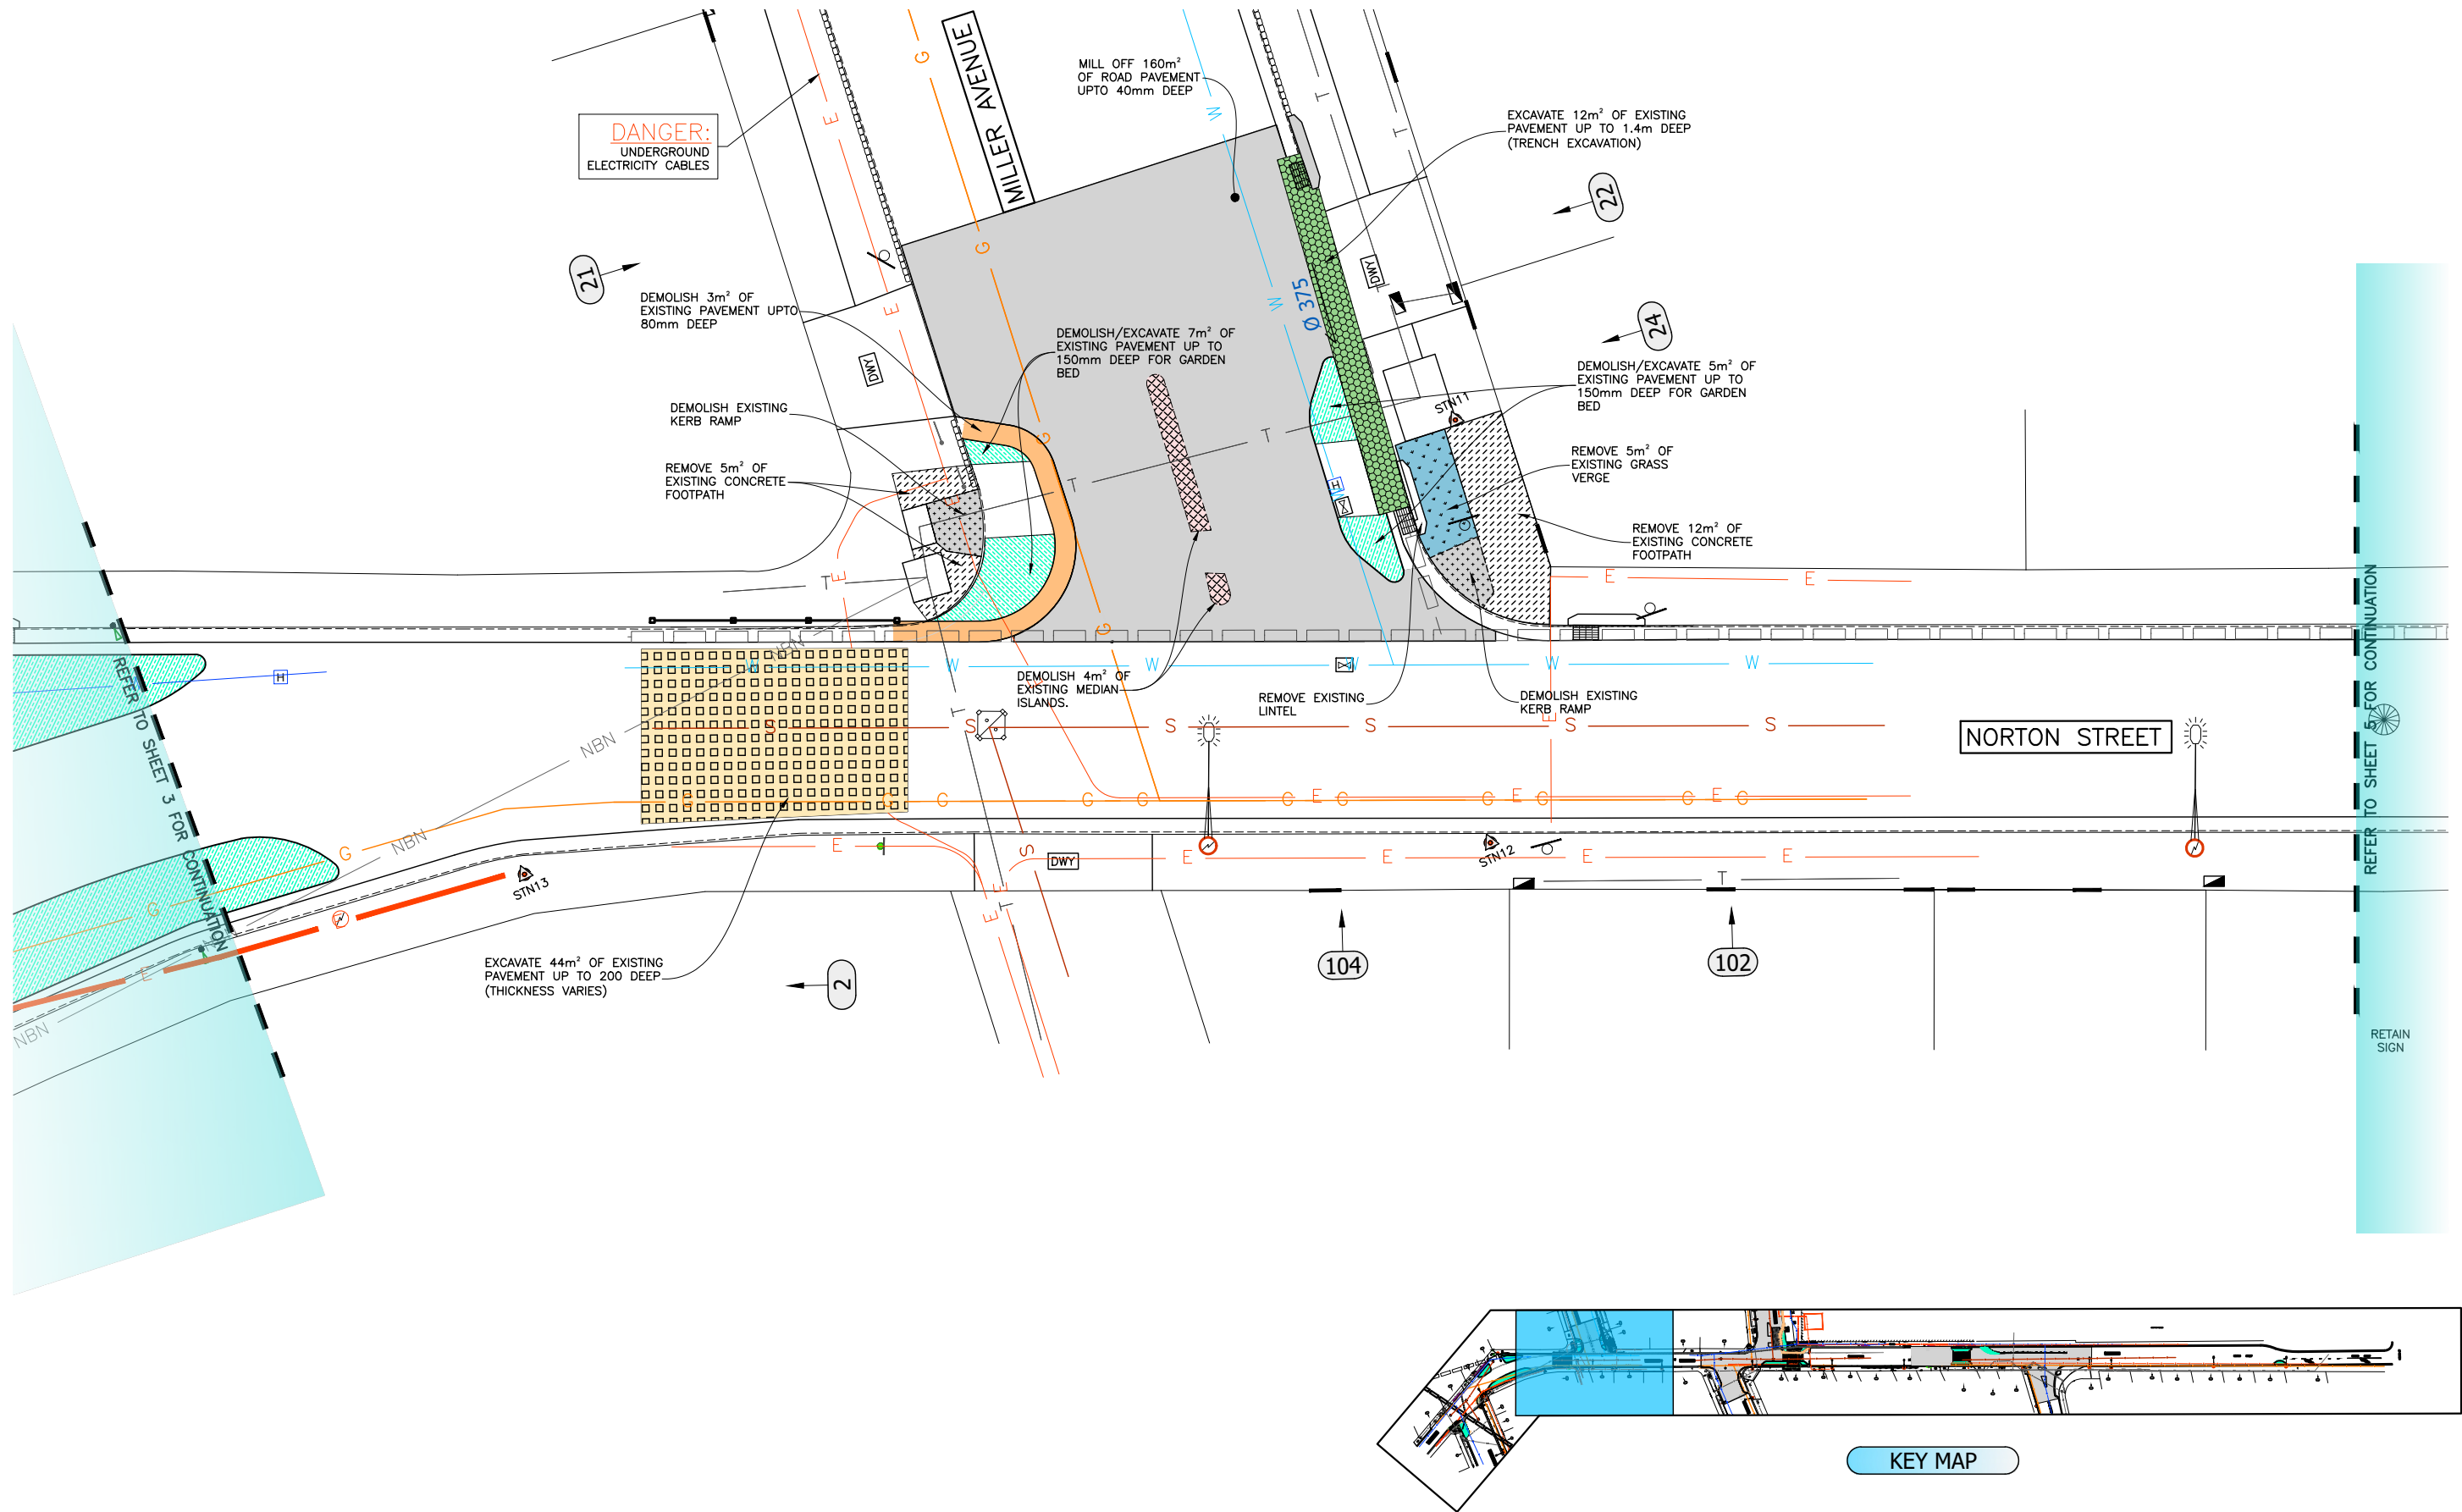

CHECKED & APPROVED <i>Ashfaq Ahmad</i> 19/8/25	SURVEYED BY ADAM DILLON 18-08-2023	INNER WEST 2-14 FISHER STREET, PETERSHAM NSW 2049 Ph. 02) 9392 5000 Post: PO Box 14 PETERSHAM e) council@innerwest.nsw.gov.au Web: https://www.innerwest.nsw.gov.au		SURV. GEN. R.M.S. A.G.L. / SHELL PIPELINES SYDNEY WATER TELSTRA / OPTUS AUSGRID NOTICE OF ENTRY KERB & GUTTER NOTICES DATE	COORDINATE SYSTEM MGA2020	
--	--	---	---	---	------------------------------	--	--	

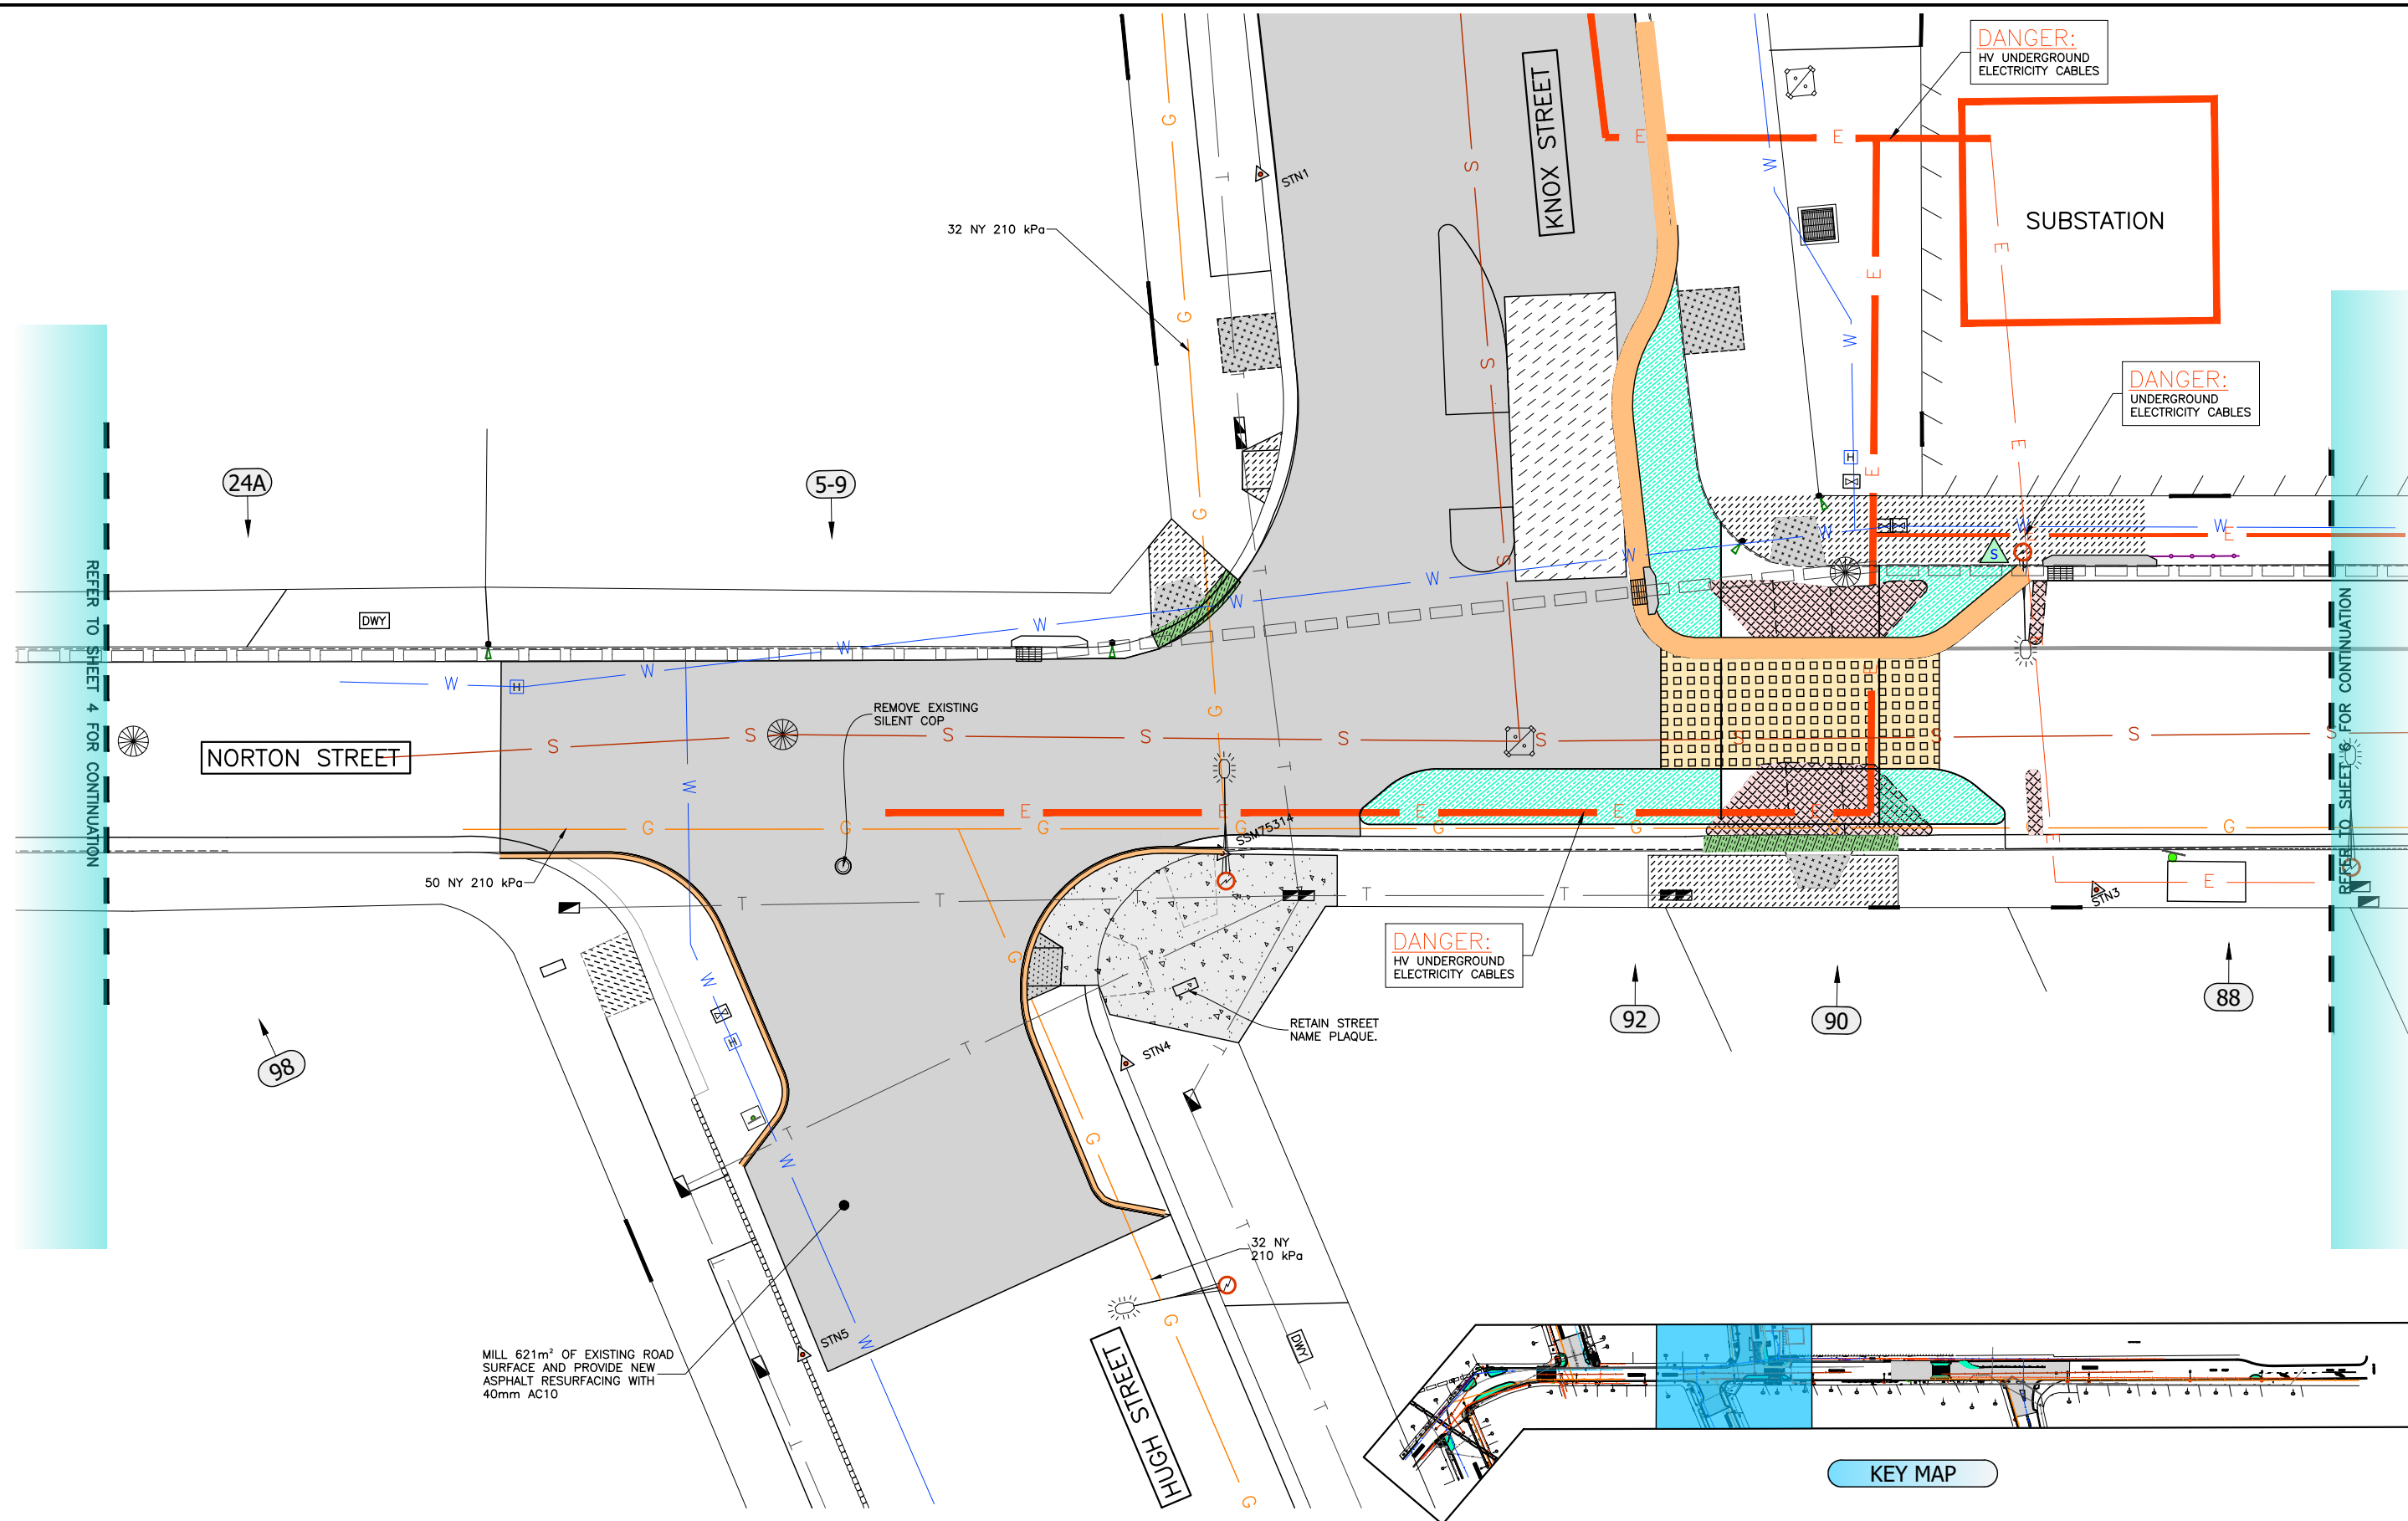


D3 DEMOLITION PLAN (3 of 6)
Scale 1:100

KEY MAP

CONSTRUCTION PLANS

CHECKED & APPROVED  19/8/25	SURVEYED BY ADAM DILLON 18-08-2023			SURV. GEN. R.M.S.	COORDINATE SYSTEM MGA2020	</
--	--	---	--	----------------------	------------------------------	--	--	----

\\w:\file\02\innerwest.nsw.gov.au\w\c\p\25\51191\202029-LEI-NortonSt-HoldestCorfide-TrafficCalming\10262\1.DESIGN\5. AIDesign_working\Xref\302029-10262_Demolition Plans.dwg

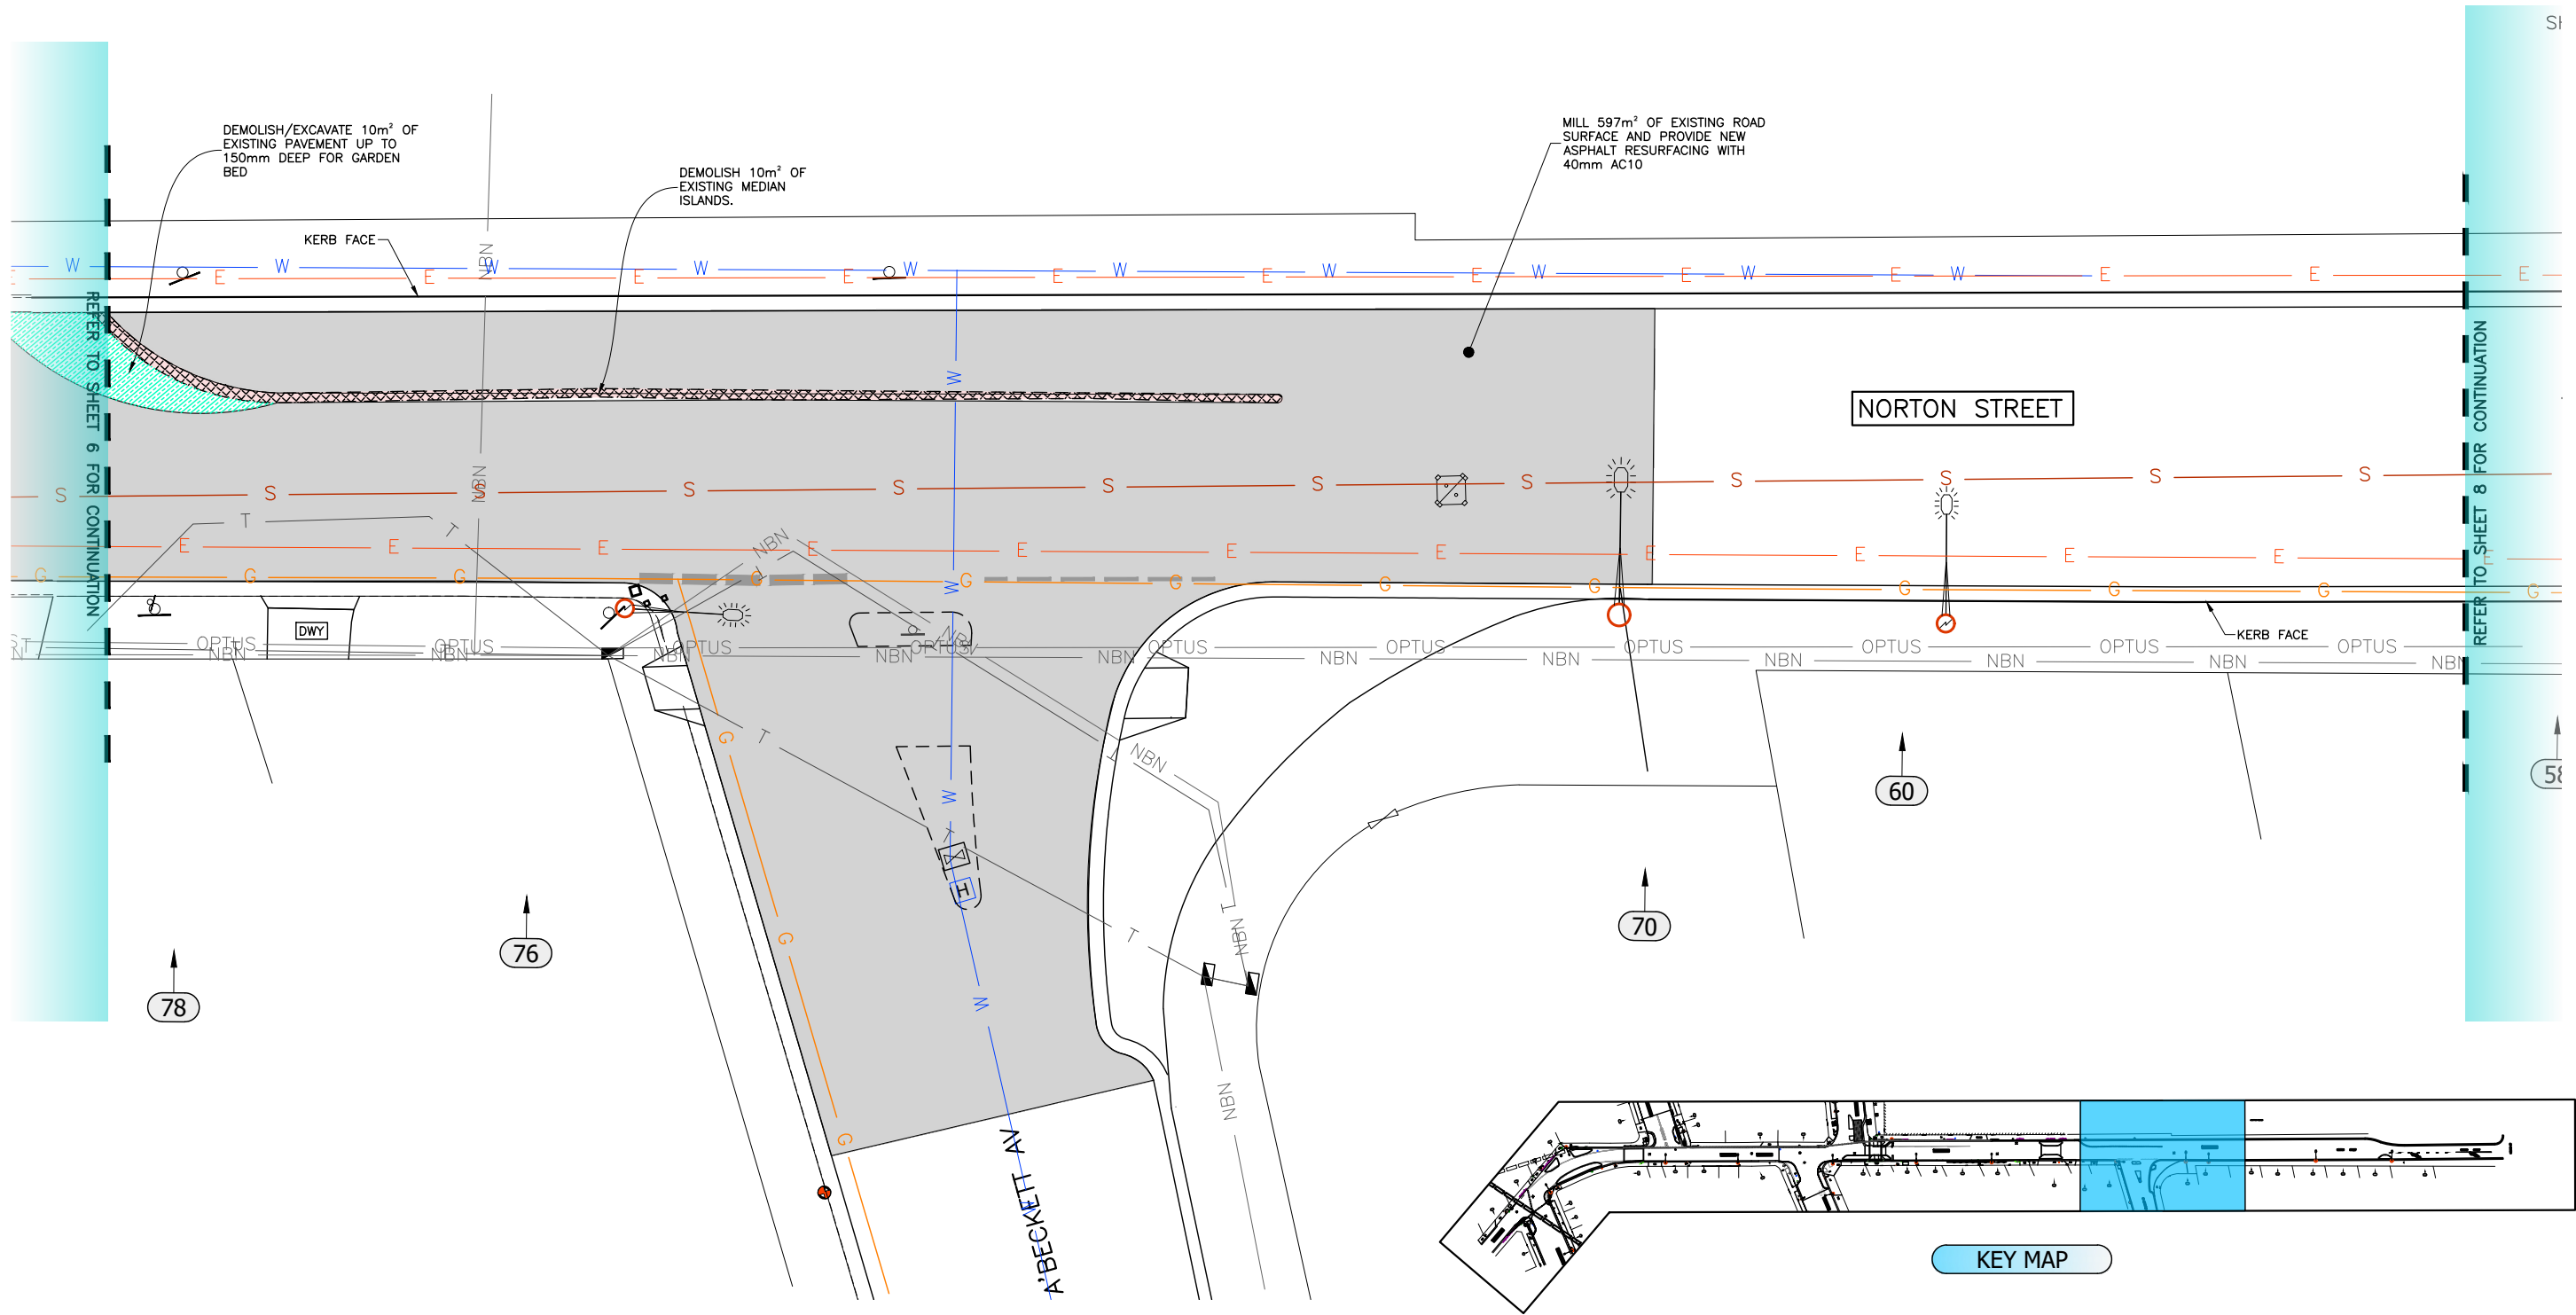


D5 DEMOLITION PLAN (5 of 6)
Scale 1:100

CONSTRUCTION PLANS

CHECKED & APPROVED <i>Ashfaq Ahmad</i> 19/8/25	SURVEYED BY ADAM DILLON 18-08-2023	INNER WEST 2-14 FISHER STREET, PETERSHAM NSW 2049 Ph: 02) 9392 5000 Post: PO Box 14 PETERSHAM e) council@innerwest.nsw.gov.au Web: https://www.innerwest.nsw.gov.au		SURV. GEN. R.M.S. A.G.L. / SHELL PIPELINES SYDNEY WATER TELSTRA / OPTUS AUSGRID NOTICE OF ENTRY KERB & GUTTER NOTICES		COORDINATE SYSTEM MGA2020												PROJECT NO. 302029	SHEET NO. 7 of 30	
	APPROVED FOR CONSTRUCTION <i>Ashfaq Ahmad</i> 19/8/25			DESIGNED BY ASHFAQ AHMAD 28-09-2023		SCALES (ORIGINAL A1) 1:100														PLAN NO. 10262	
	</


\\w:\file\02\innerwest.nsw.gov.au\wec\p\1919\202029-LEI-NortonSt-HoldeatCorlisle-TrafficCalming\10262\1 DESIGN\5. AllDesign_working\Sheet\302029-10262_Demolition Plans.dwg

SHOPPING CENTER

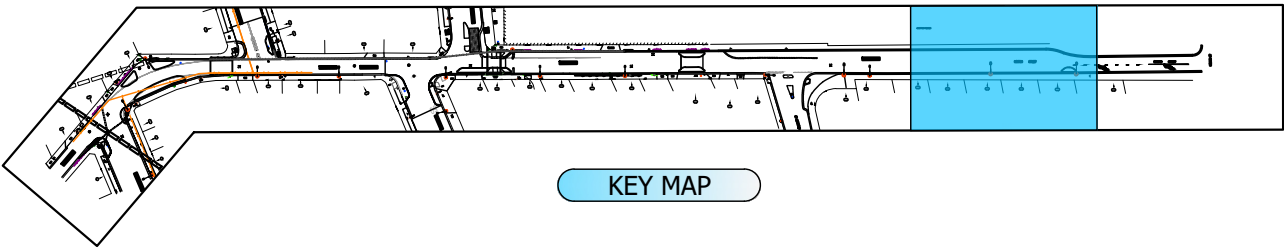

D6 DEMOLITION PLAN (6 of 6)
Scale 1:100


CONSTRUCTION PLANS

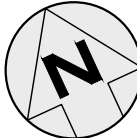CHECKED & APPROVED <i>Ashfaq Ahmad</i> 19/8/25		SURVEYED BY ADAM DILLON 18-08-2023			SURV. GEN. R.M.S. A.G.L. / SHELL PIPELINES SYDNEY WATER TELSTRA / OPTUS AUSGRID NOTICE OF ENTRY KERB & GUTTER NOTICES		COORDINATE SYSTEM MGA2020 SCALES (ORIGINAL A1) 1:100		REV. DATE DESCRIPTION APPROV.		NORTON STREET, ASHFIELD CARLISLE STREET TO A'BECKETT AVENUE PROPOSED TRAFFIC CALMING WORKS DEMOLITION PLAN & SERVICES PLAN (6 of 6)				PROJECT NO. 302029	SHEET NO. 8 of 30
APPROVED FOR CONSTRUCTION <i>Ashfaq Ahmad</i> 19/8/25		DESIGNED BY ASHFAQ AHMAD 28-09-2023			DATE								PLAN NO. 10262		SHEET REV #	
		DRAWN BY ASHFAQ AHMAD 28-09-2023														

INNER WEST

2-14 FISHER STREET, PETERSHAM NSW 2049
Ph. 02 9392 5000
Post: PO Box 14 PETERSHAM
council@innerwest.nsw.gov.au
Web: https://www.innerwest.nsw.gov.au

\\wv-file02\innerwest.nsw.gov.au\wv\1919\302029-LEI-NortonSt-HolmesRoad-Carlisle-TrafficCalming\10262-Plans.dwg

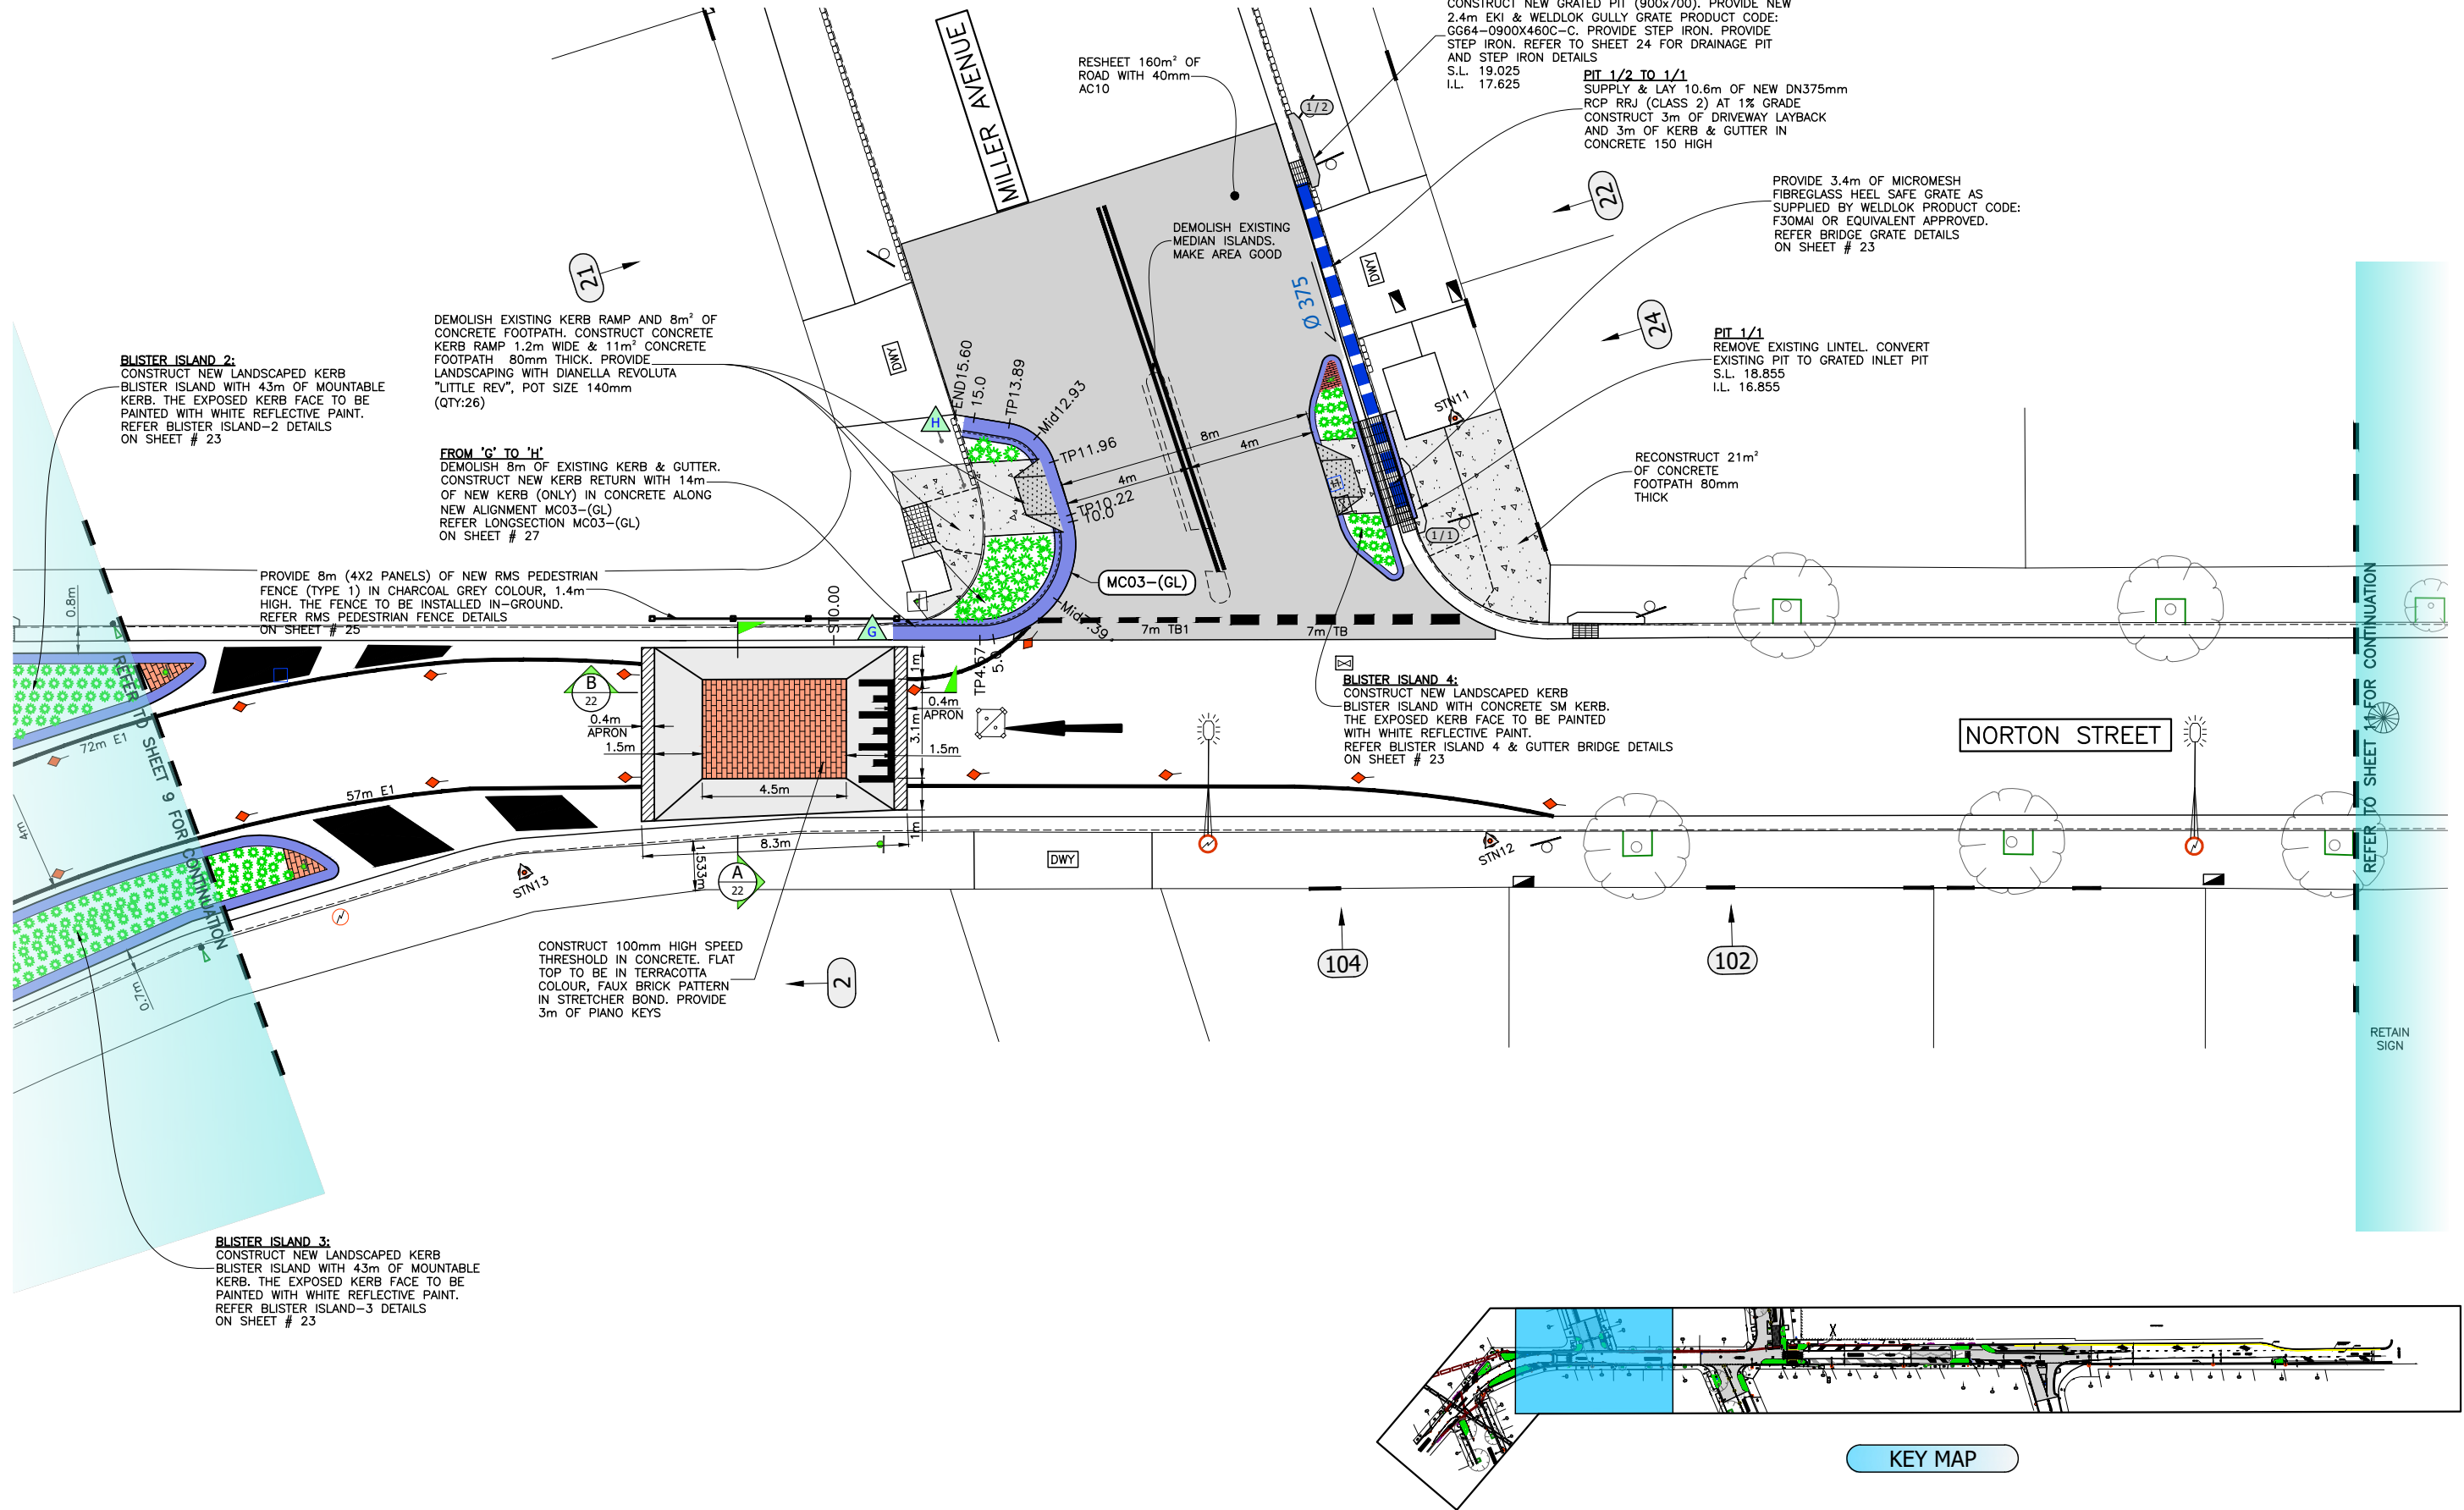

G2 GENERAL ARRANGEMENT (2 OF 7)
Scale 1:100

CONSTRUCTION PLANS

CHECKED & APPROVED Asif Ali Ahmad 19/8/25		SURVEYED BY ADAM DILLON 18-08-2023	INNER WEST 2-14 FISHER STREET, PETERSHAM NSW 2049 Ph: 02 9392 5000 Post: PO Box 14 PETERSHAM e: council@innerwest.nsw.gov.au Web: https://www.innerwest.nsw.gov.au	N	SURV. GEN. R.M.S. A.G.L. / SHELL PIPELINES SYDNEY WATER TELSTRA / OPTUS AUSGRID NOTICE OF ENTRY KERB & GUTTER NOTICES DATE	COORDINATE SYSTEM MGA2020	
--	--	--	--	---	---	------------------------------	--	--	

- RESURFACE THE AREA AS SHOWN HATCHED.
- INSTALL NEW LINEMAKING AS SHOWN WITHIN THE MILL & FILL AREA

MILL 141m² OF EXISTING ROAD
SURFACE AND PROVIDE NEW
ASPHALT RESURFACING WITH
40mm AC10

BLISTER ISLAND 6:
CONSTRUCT NEW LANDSCAPED KERB BLISTER
ISLAND WITH 9m OF SM KERB. THE EXPOSED
KERB FACE TO BE PAINTED WITH WHITE
REFLECTIVE PAINT. PROVIDE LANDSCAPING WITH
DIANELLA REVOLUTA "LITTLE REV", POT SIZE
140mm (QTY:51).
REFER BLISTER ISLAND-6 DETAILS
ON SHEET # 25

CONSTRUCT 100mm HIGH SPEED
THRESHOLD WITH LANDSCAPED KERB
BLISTER ISLANDS IN CONCRETE. FLAT
TOP TO BE IN TERRACOTTA COLOUR,
FAUX BRICK PATTERN IN STRETCHER
BOND. PROVIDE 3m OF PIANO KEYS

NORTON STREET


DWY (OUT)

REMOVE 25m OF EXISTING
GUARD RAIL. MAKE THE
FOOTPATH GOOD WITH NEW
FOOTPATH PATCHES AS
REQUIRED

BLISTER ISLAND 6:
CONSTRUCT NEW LANDSCAPED KERB BLISTER
ISLAND WITH 9m OF SM KERB. THE EXPOSED
KERB FACE TO BE PAINTED WITH WHITE
REFLECTIVE PAINT. PROVIDE LANDSCAPING WITH
DIANELLA REVOLUTA "LITTLE REV", POT SIZE
140mm (QTY:51).
REFER BLISTER ISLAND-6 DETAILS
ON SHEET # 25

80

1

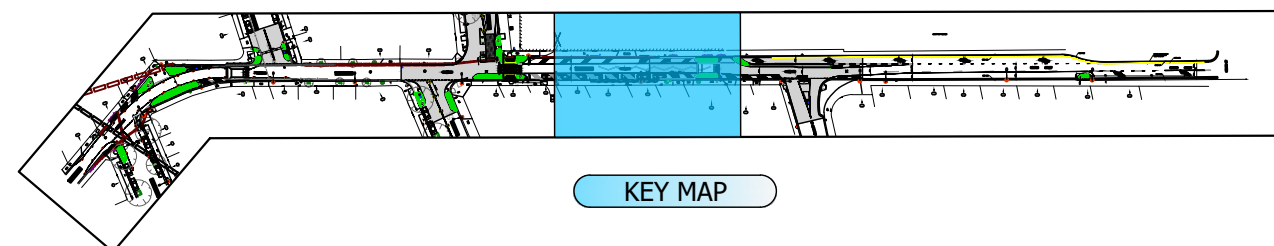

KEY MAP


G4 GENERAL ARRANGEMENT (4 OF 7) Scale 1:100

Scale 1:100

CONSTRUCTION PLANS

[illegible]

\\w:\file02\innerwest.nsw.gov.au\wec\p\302029-LEI-NortonSt-HoldestCofRise-TrafficCalming\10262-Plans.dwg

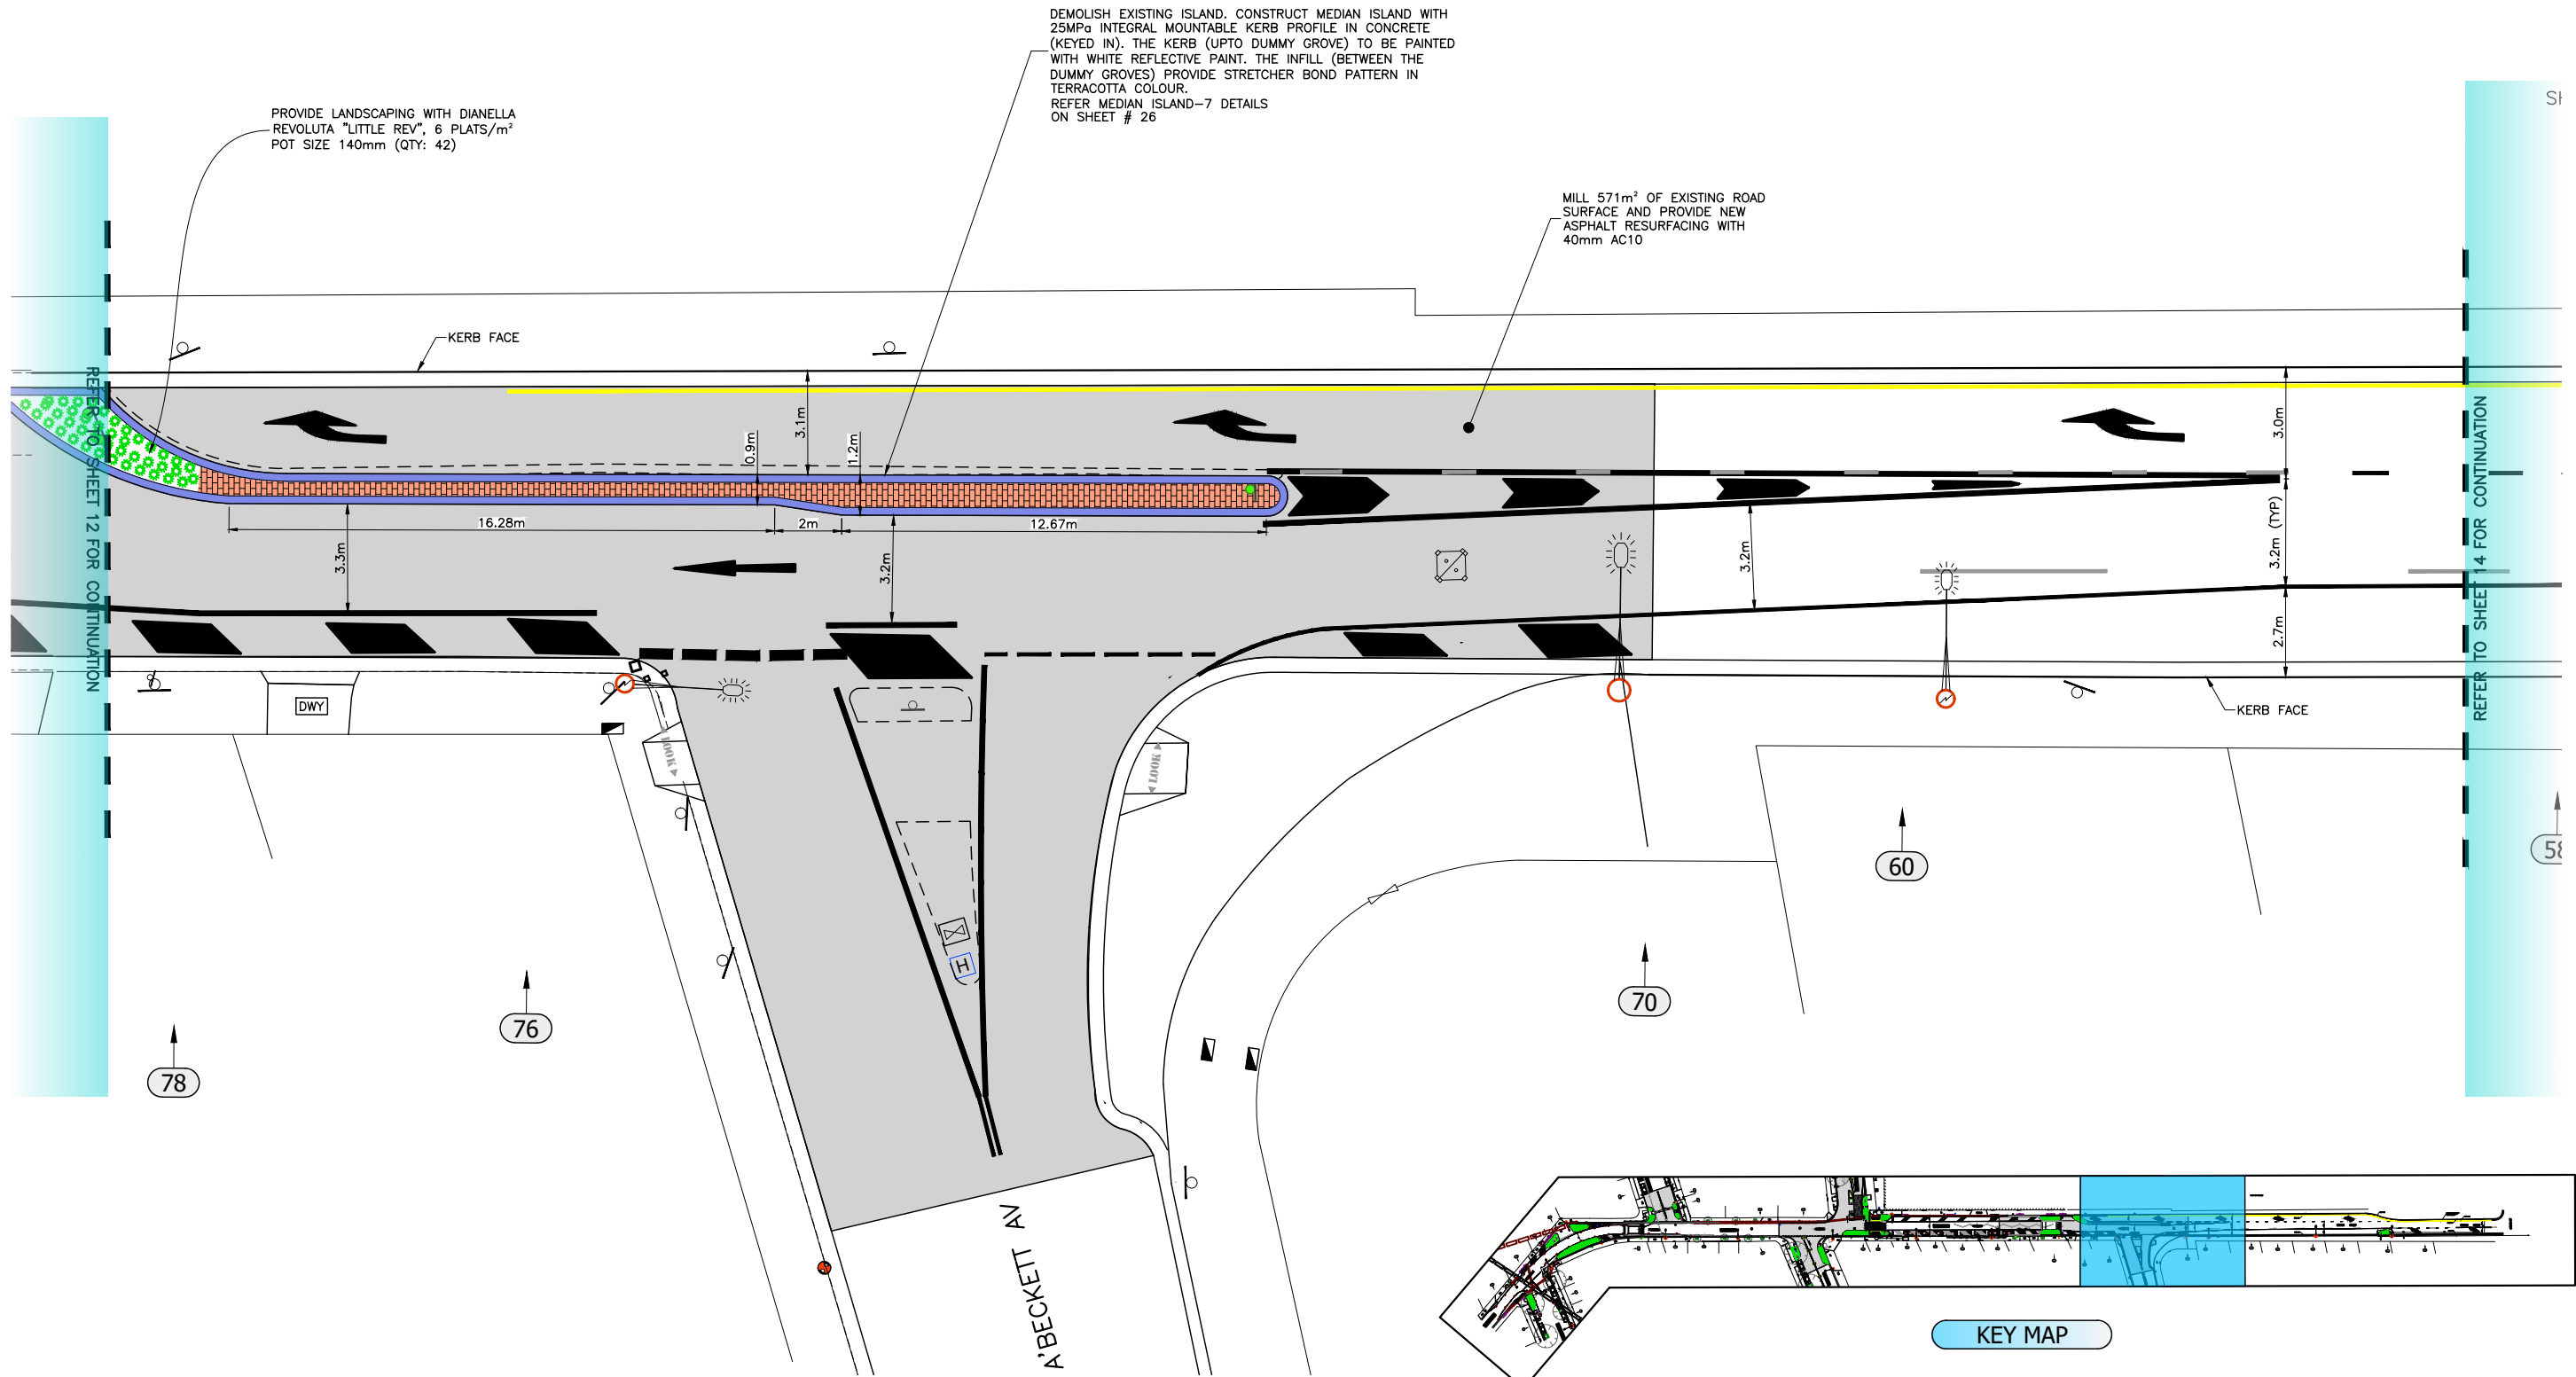


G5 GENERAL ARRANGEMENT (5 OF 7)
Scale 1:100

CONSTRUCTION PLANS

CHECKED & APPROVED  19/8/25	SURVEYED BY ADAM DILLON 18-08-2023		SURV. GEN. R.M.S. A.G.L. / SHELL PIPELINES SYDNEY WATER TELSTRA / OPTUS AUSGRID NOTICE OF ENTRY KERB & GUTTER NOTICES	COORDINATE SYSTEM MGA2020	
--	--	---	---	------------------------------	--	--	


\\w:\file02\innerwest.nsw.gov.au\wec\p\25\51191\302029-LEI-NortonSt-HoldestCarbide-TrafficCalming\10262-Plans.dwg

SHOPPING CENTER

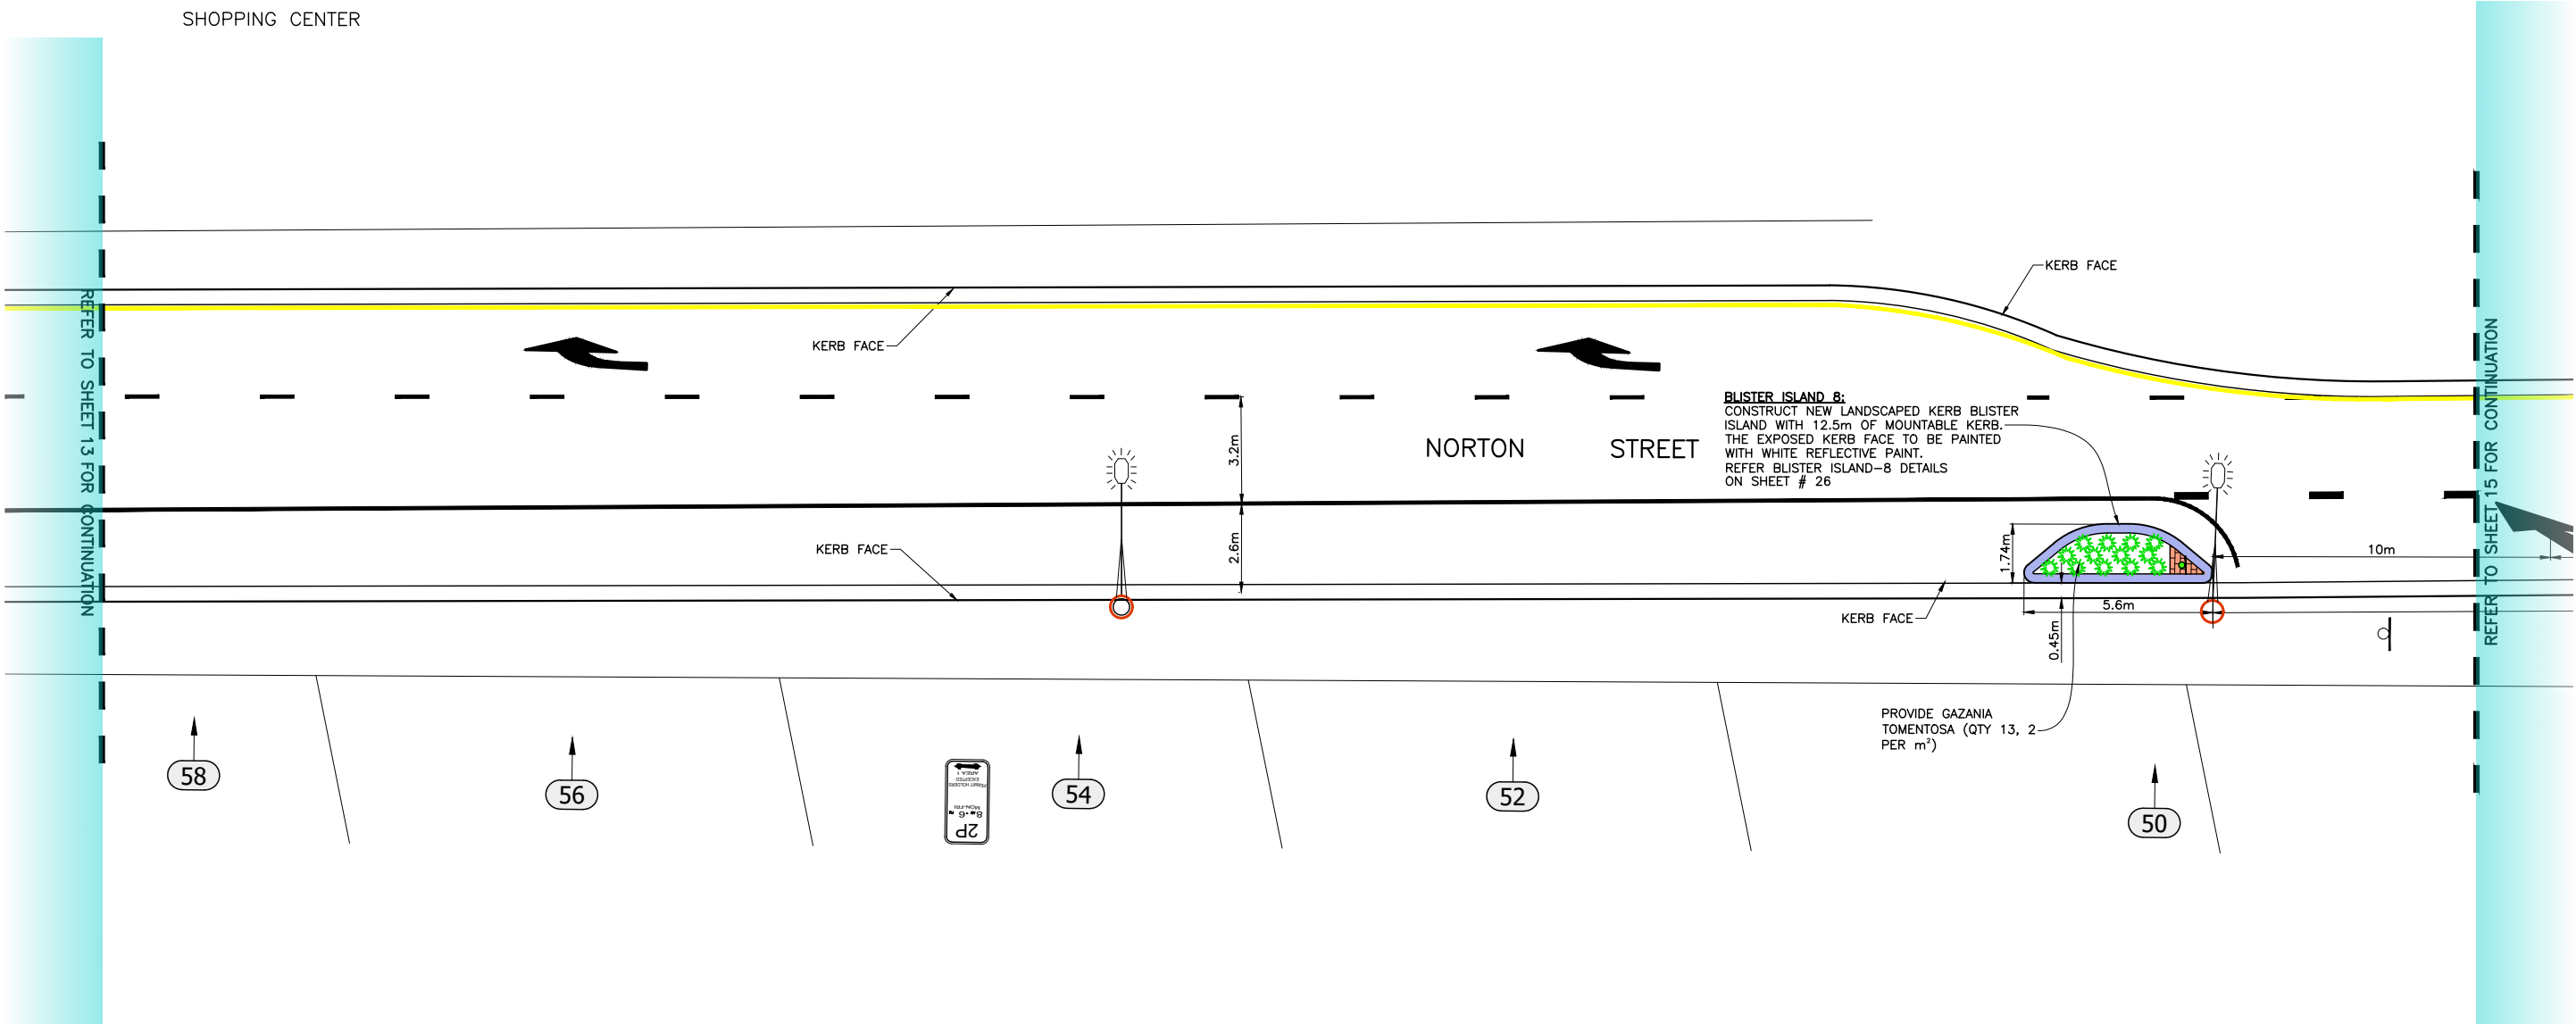


0 1 2 3 4 5 6 7 8
SCALE 1:100 (A1)
SCALE 1:200 (A3)

G6 GENERAL ARRANGEMENT (6 OF 7)
Scale 1:100

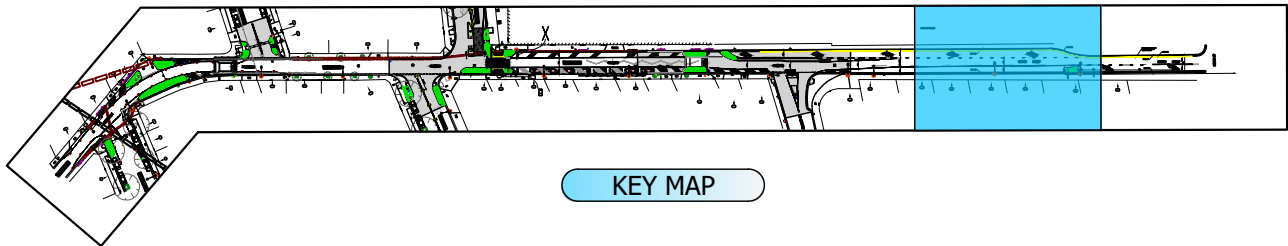

CHECKED & APPROVED <i>Ashfaq Ahmad</i> 19/8/25		SURVEYED BY ADAM DILLON 18-08-2023		INNER WEST 2-14 FISHER STREET, PETERSHAM NSW 2049 Ph. 02) 9392 5000 Post: PO Box 14 PETERSHAM e) council@innerwest.nsw.gov.au Web: https://www.innerwest.nsw.gov.au		SURV. GEN. R.M.S.		COORDINATE SYSTEM MGA2020				PROJECT NO. 302029		SHEET NO. 14 of 30	
APPROVED FOR CONSTRUCTION <i>Ashfaq Ahmad</i> 19/8/25		DESIGNED BY ASHFAQ AHMAD 28-09-2023				A.G.L. / SHELL PIPELINES SYDNEY WATER TELSTRA / OPTUS AUSGRID NOTICE OF ENTRY KERB & GUTTER NOTICES		SCALES (ORIGINAL A1) 1:100				NORTON STREET, ASHFIELD CARLISLE STREET TO A'BECKETT AVENUE PROPOSED TRAFFIC CALMING WORKS GENERAL ARRANGEMENTS (6 of 6)		PLAN NO. 10262	
						DATE		REV.		DATE DESCRIPTION		APPROV.			

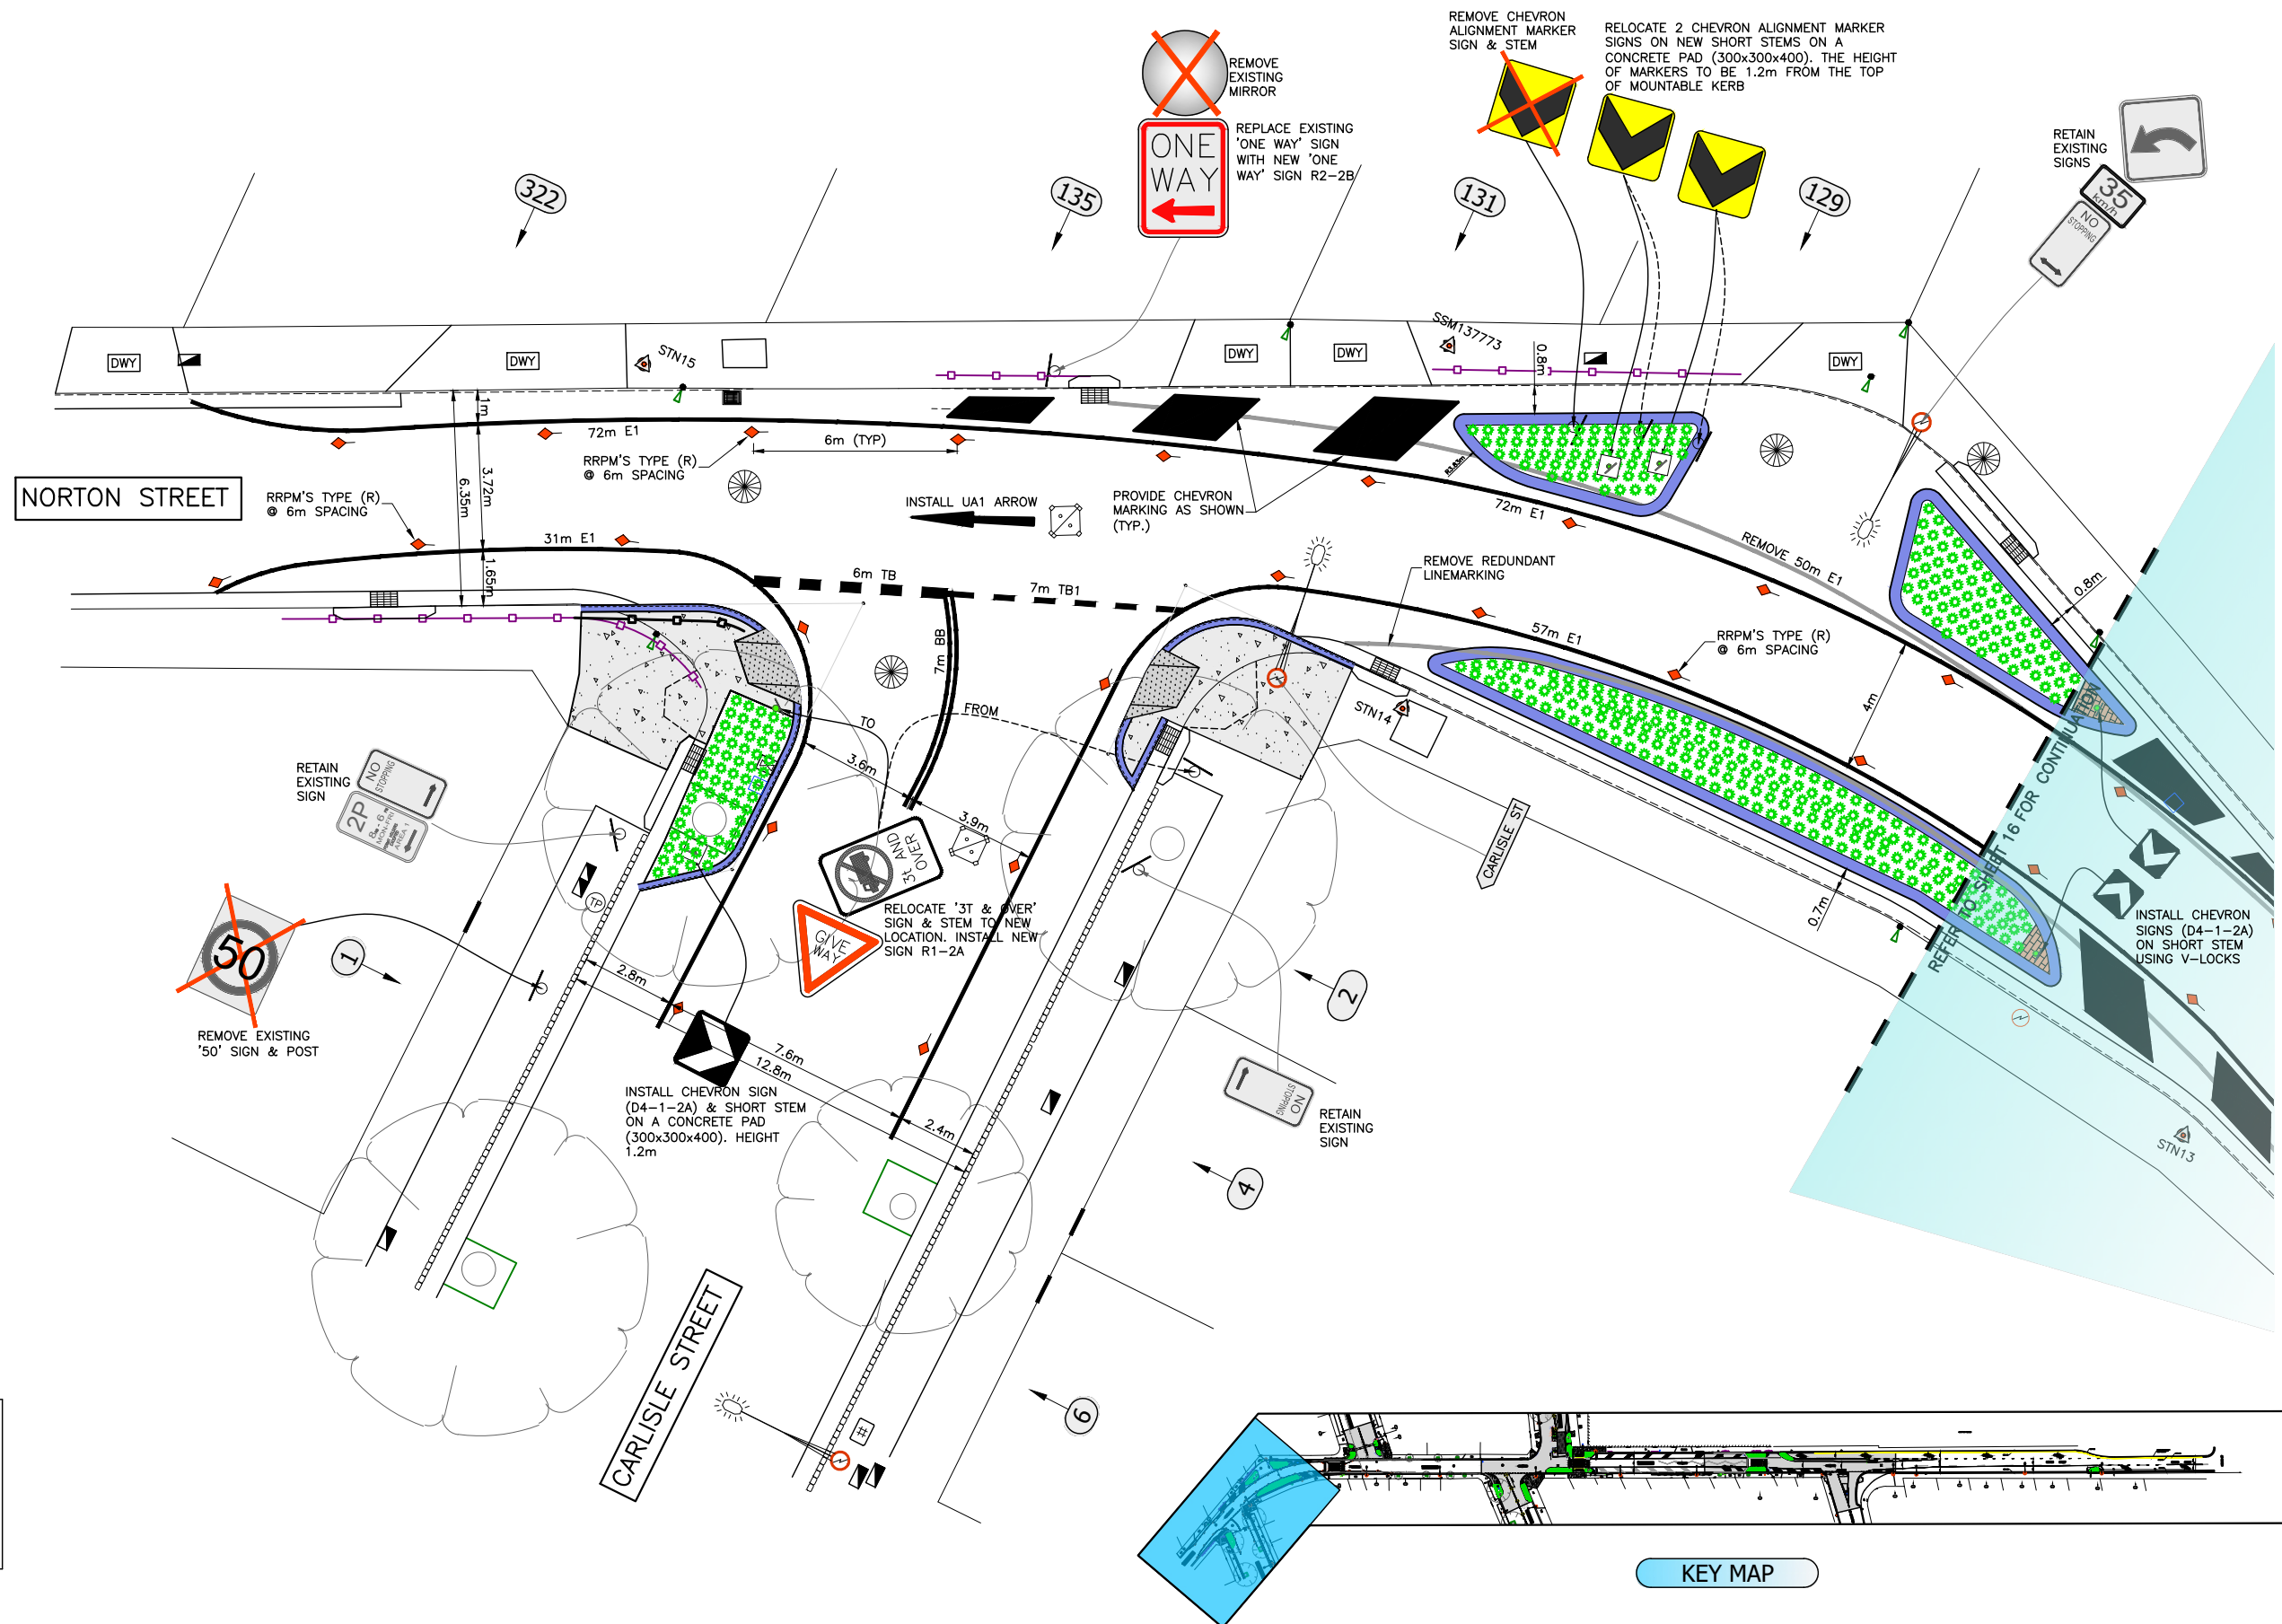

LEGEND-RRPM


- | | |
|-----------|---|
| RRPM (YY) |  |
| RRPM (Y) |  |
| RRPM (R) |  |
| RRPM (W) |  |

NOTE

NOTE
ALL EXISTING SIGNS &
LINES TO REMAIN UNLESS
OTHERWISE NOTED.

LINEMARKING

- ALL NEW LINEMARKING TO BE IN THERMOPLASTIC.
- LINEMARKING TO COMPLY AS 1742.13-2009 (PARA 4.66)
- ENSURE PRIMER APPLICATION TO THE CONCRETE SURFACE PRIOR
- REDUNDANT LINEMARKING TO BE REMOVED BY GRINDING

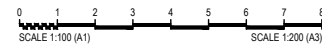

S1 SIGNS & LINEMARKING PLAN (1 OF 7)

Scale 1:100

CONSTRUCTION PLANS

CHECKED & APPROVED  19/8/25	SURVEYED BY ADAM DILLON 18-08-2023			SURV. GEN. R.M.S. A.G.L. / SHELL PIPELINES SYDNEY WATER TELSTRA / OPTUS AUSGRID NOTICE OF ENTRY KERB & GUTTER NOTICES	COORDINATE SYSTEM MGA2020	
--	--	---	---	---	------------------------------	--	--	

MILL & FILL

- RESURFACE THE AREA AS SHOWN HATCHED.
- INSTALL NEW LINEMAKING AS SHOWN WITHIN THE M&F AREA

REPLACE EXISTING 'ONE WAY' SIGN WITH NEW 'ONE WAY' SIGN R2-2B



RETAIN SIGNS



5-9

KNOX ST

50

INSTALL NEW SIGN ON PORT STEM USING V-LOCK




INSTALL CHEVRON SIGN (D4-1-2A) & STEM ON A CONCRETE PAD (300x300x400)



RELOCATE PEDESTRIAN CROSSING SIGN ON NEW STANDARD STEM. INSTALL CHEVRON SIGN (D4-1-2A)



DEMOLISH ISLAND. REMOVE HAZARD MARKER AND STEMS

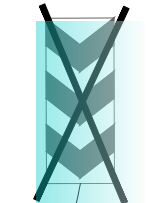

24A

DWY

H

INSTALL NEW SIGN R1-2A & STEM



REMOVE EXISTING SILENT COP

INSTALL UA1 ARROW



INSTALL NEW SIGNS ON STANDARD STEM USING V-LOCK



PROVIDE PIANO KEYS 'PREMARK' THERMOPLASTIC LINEMARKING AS SHOWN

1.75m

1.5m

PROVIDE PIANO KEYS 'PREMARK' THERMOPLASTIC LINEMARKING AS SHOWN

3.95m

1.5m

REPAINT OVER EXISTING

PROVIDE 'LOOK' WORDING, YELLOW LINE AND TECTILE INDICATORS 300x300. FOR TGS'S REFER MATERIAL SCHEDULE ON SHEET 2

REPAINT E1

GRIND OUT

CONSTRUCT KERB BUILD OUT WITH CONCRETE KERB (ONLY), CONCRETE KERB RAMP & CONCRETE FOOTPATH 80mm THICK. PROVIDE LANDSCAPING AS SHOWN GREEN

9m TB

10m TB1

RRPM (YY)

6m (YY)

3.8m

7.6m

1.5m

2.8m

3.8m

7.6m

1.5m

2.8m

3.8m

7.6m

1.5m

2.8m

3.8m

7.6m

1.5m

2.8m

3.8m

7.6m

1.5m

2.8m

INSTALL CHEVRON SIGN (D4-1-2A) & STEM ON A CONCRETE PAD (300x300x400)



50

HUGH STREET

ASHFIELD RSL CLUB

92

90

88



INSTALL NEW SIGNS R5-400(R) & 2P PARKING (CONDITIONAL) ON STANDARD STEM


DEMOLISH ISLAND. REMOVE HAZARD MARKER AND STEMS



REPLACE EXISTING 'ONE WAY' SIGN WITH NEW 'ONE WAY' SIGN R2-2B



RELOCATE PEDESTRIAN CROSSING SIGN & STEM ON A CONCRETE PAD (300x300x400). INSTALL CHEVRON SIGN (D4-1-2A)

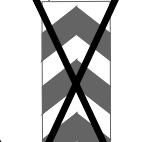

RELOCATE PEDESTRIAN CROSSING SIGN & STEM ON A CONCRETE PAD (300x300x400). INSTALL CHEVRON SIGN (D4-1-2A)

KEY MAP



SCALE 1:100 (A1)
SCALE 1:200 (A3)

S3 SIGNS & LINEMARKING PLAN (3 OF 7)
Scale 1:100

CONSTRUCTION PLANS

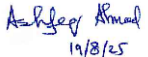CHECKED & APPROVED  19/8/25		SURVEYED BY ADAM DILLON 18-08-2023		DESIGNED BY ASHFAQ AHMAD 28-09-2023		DRAWN BY ASHFAQ AHMAD 28-09-2023		INNER WEST 2-14 FISHER STREET, PETERSHAM NSW 2049 Ph. 02 9392 5000 Post: PO Box 14 PETERSHAM council@innerwest.nsw.gov.au Web: https://www.innerwest.nsw.gov.au				SURV. GEN. R.M.S. A.G.L. / SHELL PIPELINES SYDNEY WATER TELSTRA / OPTUS AUSGRID NOTICE OF ENTRY KERB & GUTTER NOTICES DATE		COORDINATE SYSTEM MGA2020 SCALES (ORIGINAL A1) 1:100		REV. DATE DESCRIPTION APPROV.		NORTON STREET, ASHFIELD CARLISLE STREET TO A'BECKETT AVENUE PROPOSED TRAFFIC CALMING WORKS SIGNS & LINEMARKING PLAN (3 of 7)		PROJECT NO. 302029		SHEET NO. 17 of 30		PLAN NO. 10262		SHEET REV #	
--	--	--	--	---	--	--	--	---	--	--	--	---	--	---	--	-------------------------------	--	---	--	-----------------------	--	-----------------------	--	-------------------	--	-------------	--

- MILL & FILL**
- RESURFACE THE AREA AS SHOWN HATCHED.
 - INSTALL NEW LINEMAKRING AS SHOWN WITHIN THE M&F AREA

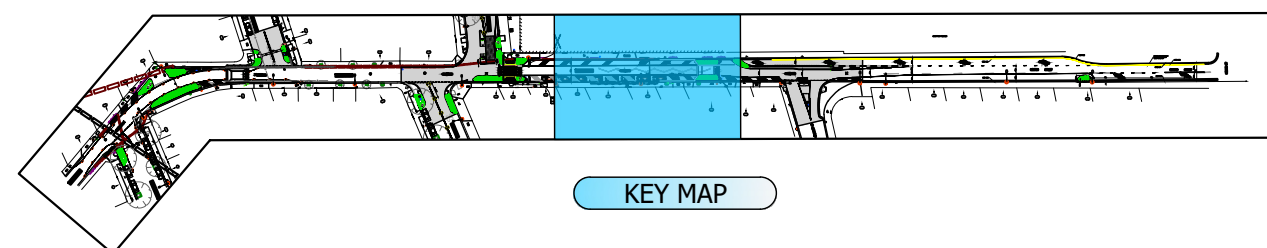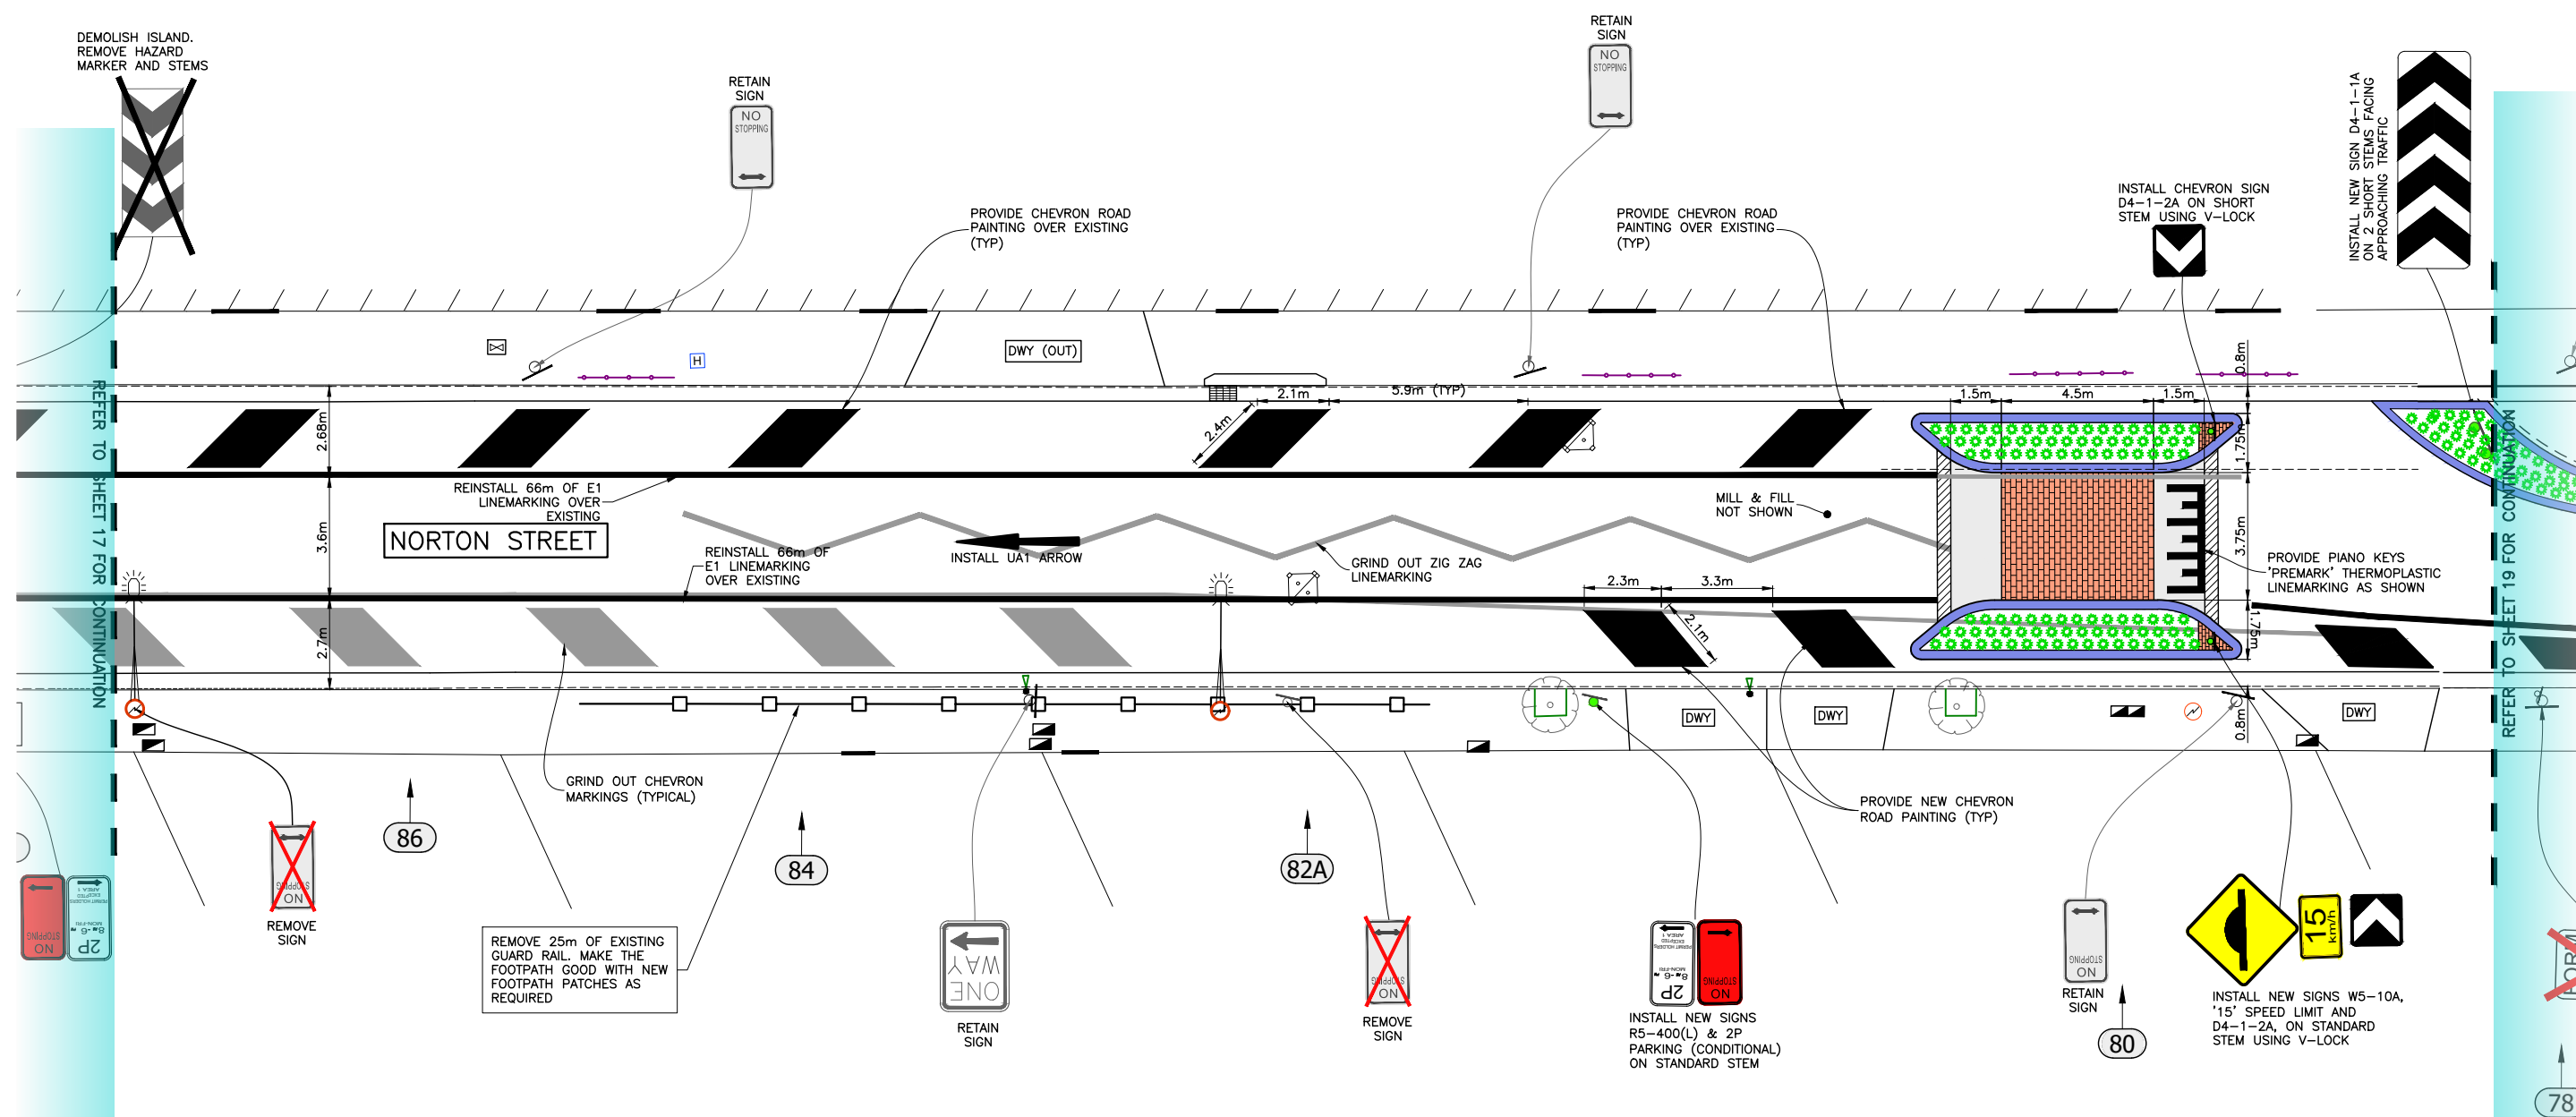


S4 SIGNS & LINEMARKING PLAN (4 OF 7) Scale 1:100

CONSTRUCTION PLANS

CHECKED & APPROVED  19/8/25 APPROVED FOR CONSTRUCTION  19/8/25	SURVEYED BY ADAM DILLON 18-08-2023			SURV. GEN. R.M.S. A.G.L. / SHELL PIPELINES SYDNEY WATER TELSTRA / OPTUS AUSGRID NOTICE OF ENTRY KERB & GUTTER NOTICIFS	COORDINATE SYSTEM MGA2020	REV.	DATE	DESCRIPTION	APPROV.	PROJECT NO. 302029	SHEET NO. 18 of 30	
	DESIGNED BY ASHFAQ AHMAD 28-09-2023			2-14 FISHER STREET, PETERSHAM NSW 2049 Ph: (02) 9392 5000 Post: PO Box 14 PETERSHAM e: council@innerwest.nsw.gov.au Web: https://www.innerwest.nsw.gov.au	SCALES (ORIGINAL A1) 1:100							DATE
NORTON STREET, ASHFIELD CARLISLE STREET TO A'BECKETT AVENUE PROPOSED TRAFFIC CALMING WORKS SIGNS & LINEMARKING PLAN (4 of 7)											PLAN NO. 10262	SHEET REV #

\\w:\file02\innerwest.nsw.gov.au\wec\p\25\51191\302029-LEI-NortonSt-HoldenCarlisle-TrafficCalming\10262\1.DESIGN\5. AllDesign_working\302029-10262-Plans.dwg



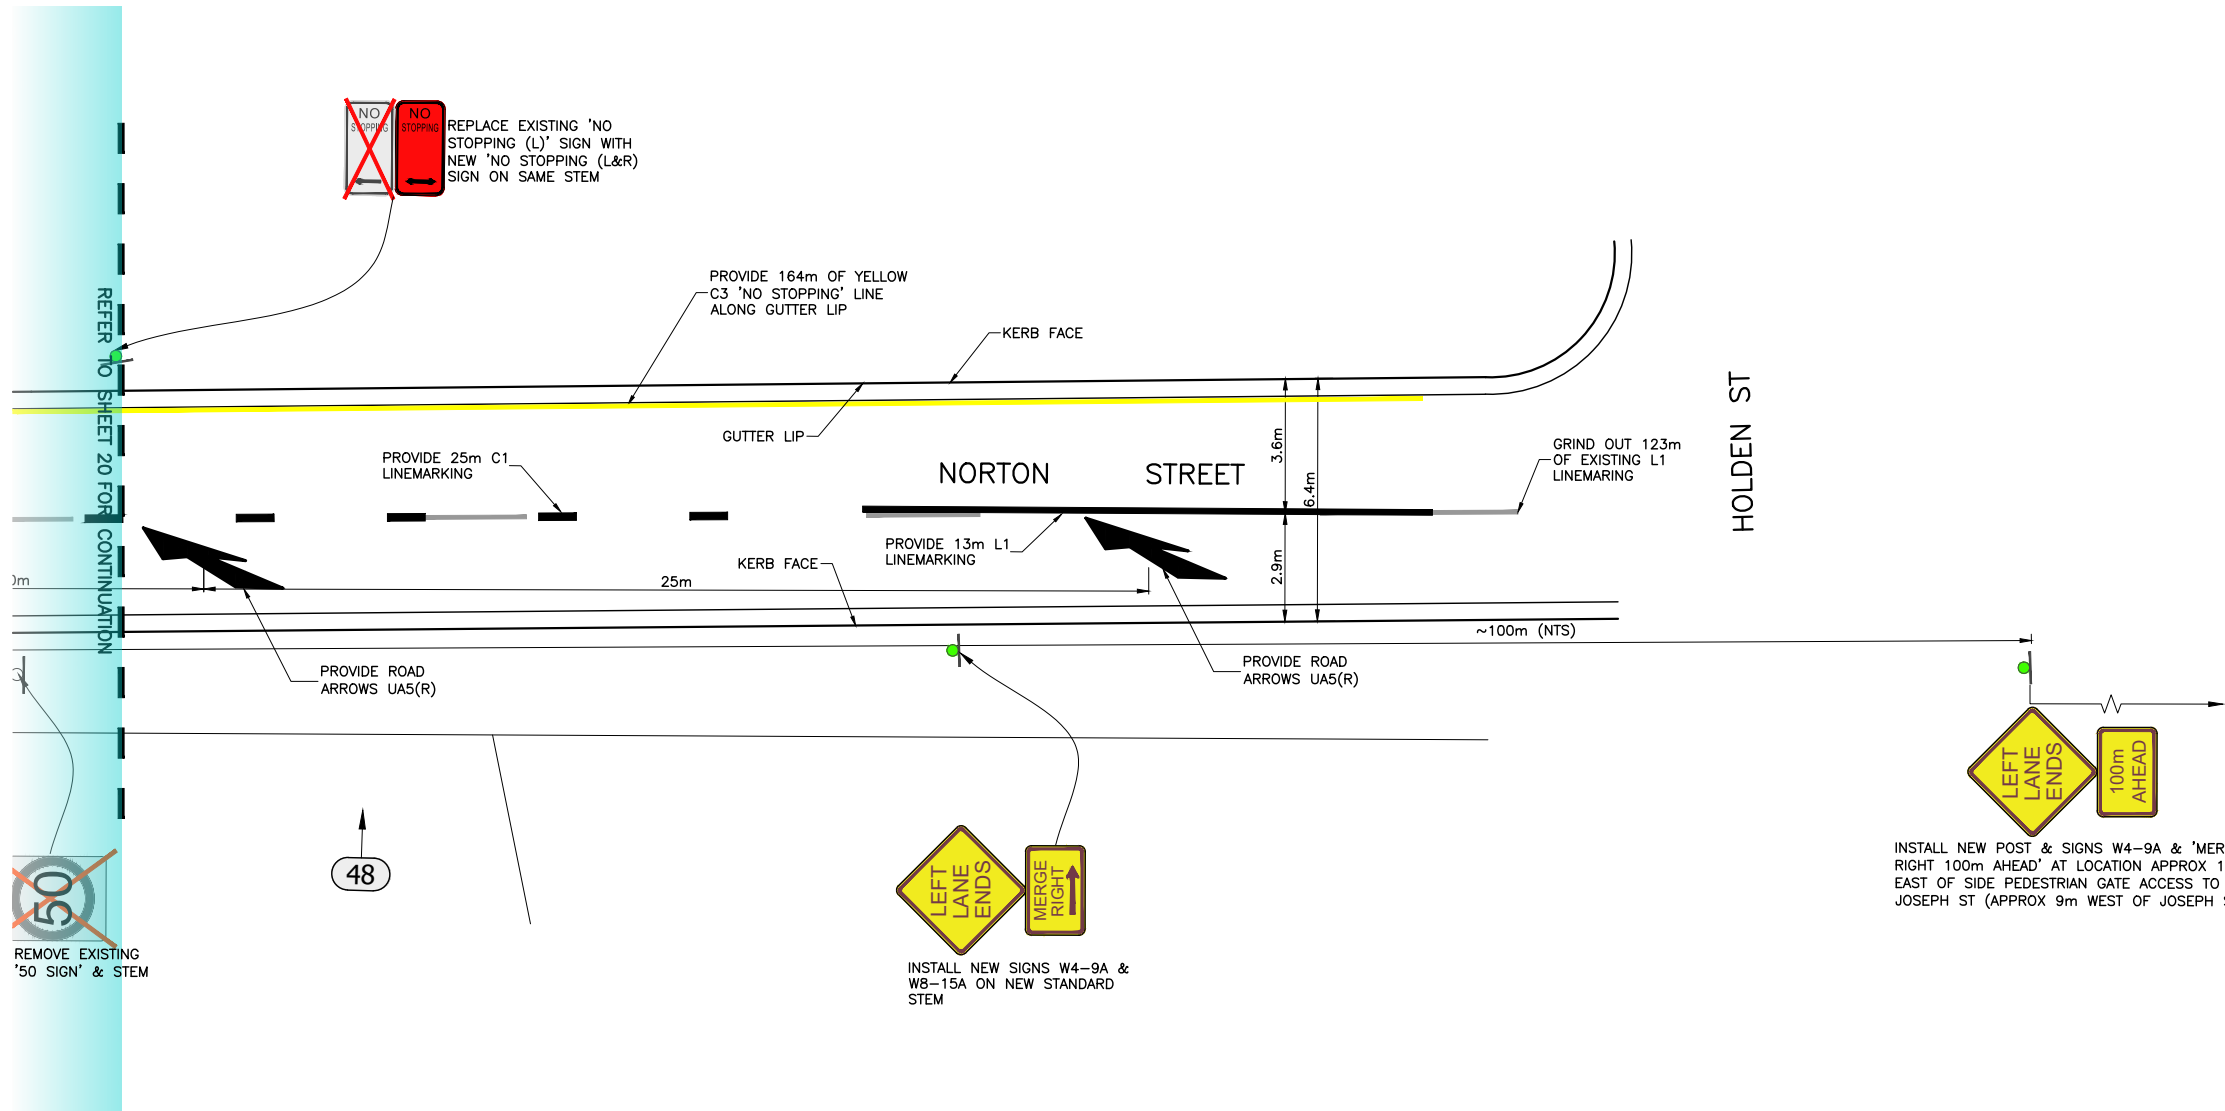


0 1 2 3 4 5 6 7 8
SCALE 1:100 (A1)
SCALE 1:200 (A3)

S7 SIGNS & LINEMARKING PLAN (7 OF 7)
Scale 1:100




CHECKED & APPROVED <i>Ashfaq Ahmad</i> 19/8/25	SURVEYED BY ADAM DILLON 18-08-2023	INNER WEST 2-14 FISHER STREET, PETERSHAM NSW 2049 Ph: 02 9392 5000 Post: PO Box 14 PETERSHAM council@innerwest.nsw.gov.au Web: https://www.innerwest.nsw.gov.au		SURV. GEN.		COORDINATE SYSTEM		NORTON STREET, ASHFIELD		PROJECT NO.	SHEET NO.
APPROVED FOR CONSTRUCTION <i>Ashfaq Ahmad</i> 19/8/25	DESIGNED BY ASHFAQ AHMAD 28-09-2023			R.M.S.		MGA2020		CARLISLE STREET TO A'BECKETT AVENUE		302029	21 of 30
				A.G.L. / SHELL PIPELINES				PROPOSED TRAFFIC CALMING WORKS		PLAN NO.	
				SYDNEY WATER		SCALES (ORIGINAL A1)		SIGNS & LINEMARKING PLAN (7 of 7)		10262	
				TELSTRA / OPTUS		1:100					
				AUSGRID							
				NOTICE OF ENTRY							
				KERB & GUTTER							
				NOTICES	DATE						
							REV.	DATE	DESCRIPTION	APPROV.	

\\wv-file02\innerwest.nsw.gov.au\wv\wv\1917\302029-LEI-NortonSt-HoldenCarlsle-TrafficCalming\10262\1 DESIGN\5. AllDesign_working\302029-10262-Plans.dwg

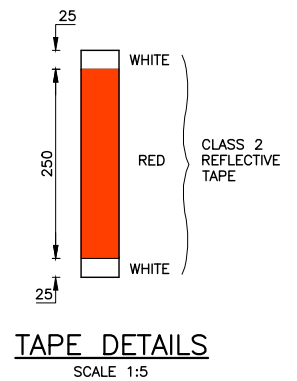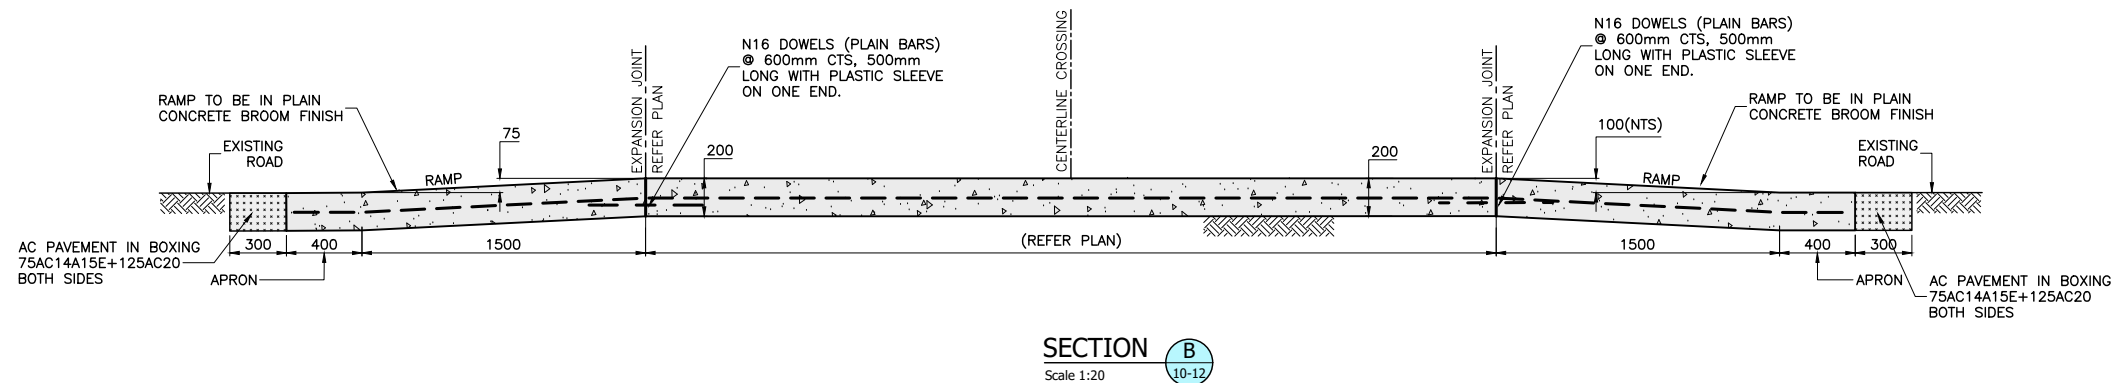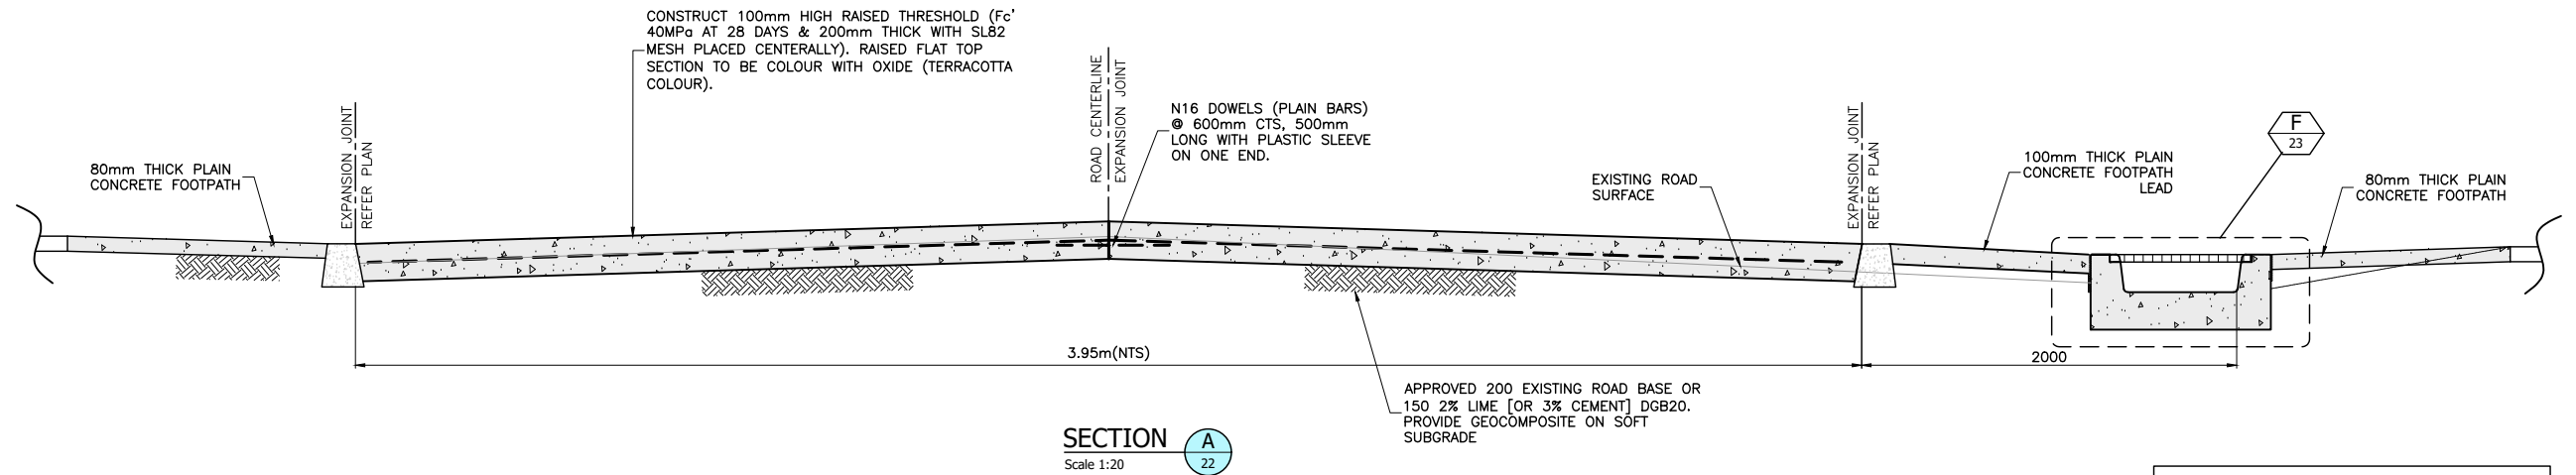

NOTES:


1. CENTRALLY FIX REFLECTIVE TAPE BAND ON ALL HOLDING RAILS ON TOP.
2. USE METAL WEDGE TO SECURE HOLDING RAIL IN STEEL PIPE SLEEVE.
3. ALL DIMENSIONS ARE IN MILLIMETERS.

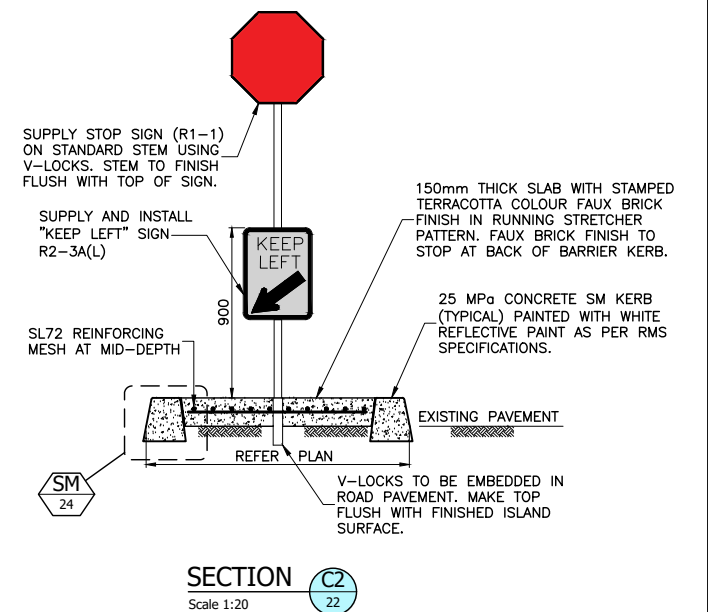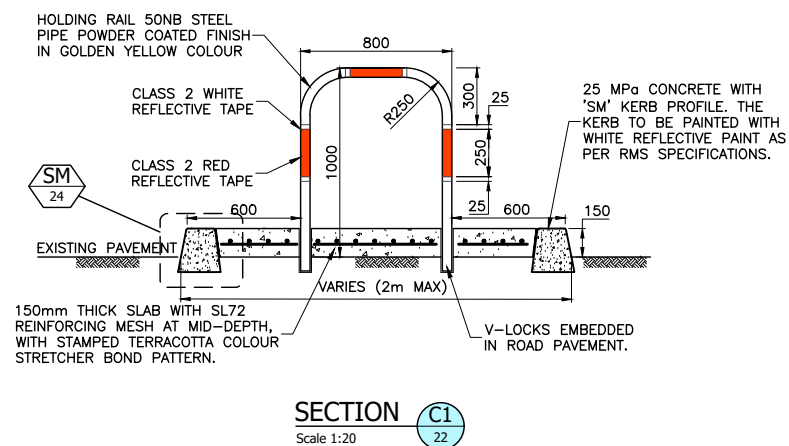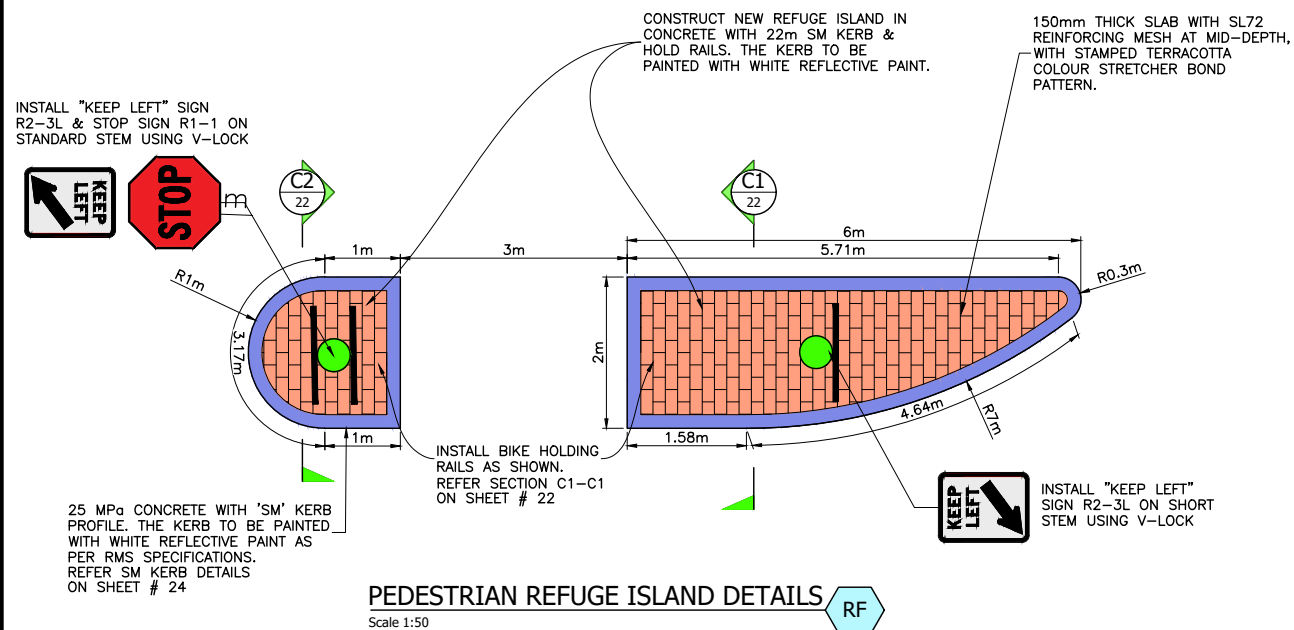

CONSTRUCTION PLANS

CHECKED & APPROVED <i>Ashfaq Ahmad</i> 19/8/25		SURVEYED BY ADAM DILLON 18-08-2023	INNER WEST 2-14 FISHER STREET, PETERSHAM NSW 2049 Ph: 02 9392 5000 Post: PO Box 14 PETERSHAM council@innerwest.nsw.gov.au Web: https://www.innerwest.nsw.gov.au	SURV. GEN. R.M.S.	COORDINATE SYSTEM MGA2020	PROJECT NO. 302029				SHEET NO. 22 of 30	
APPROVED FOR CONSTRUCTION <i>Ashfaq Ahmad</i> 19/8/25		DESIGNED BY ASHFAQ AHMAD 28-09-2023		A.G.L. / SHELL PIPELINES		PLAN NO. 10262					
		DRAWN BY ASHFAQ AHMAD 28-09-2023		SYDNEY WATER		SHEET REV #					
				TELSTRA / OPTUS							
				AUSGRID							
				NOTICE OF ENTRY							
			KERB & GUTTER			REV.		DATE	DESCRIPTION	APPROV.	
			NOTICES	DATE							
NORTON STREET, ASHFIELD											
CARLISLE STREET TO A'BECKETT AVENUE											
PROPOSED TRAFFIC CALMING WORKS											
DETAILS (1 of 5)											


25 MPa CONCRETE WITH 'MOUNTABLE' KERB PROFILE. THE KERB TO BE PAINTED WITH WHITE REFLECTIVE PAINT AS PER RMS SPECIFICATIONS.

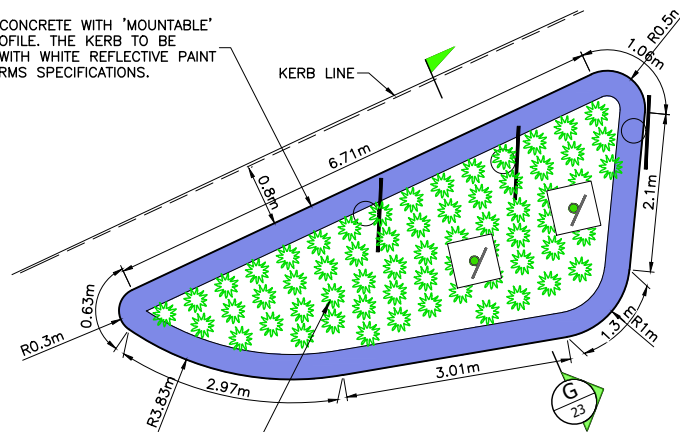

BLISTER ISLAND 1
CONSTRUCT NEW LANDSCAPED ISLAND WITH MOUNTABLE KERB. PROVIDE LANDSCAPING WITH DIANELLA REVOLUTA 'LITTLE REV', 6 PLANTS/m² POT SIZE 140mm. (QTY: 64)


BLISTER ISLAND-1 DETAILS
Scale 1:50

BLISTER ISLAND 2
CONSTRUCT NEW LANDSCAPED ISLAND WITH MOUNTABLE KERB. PROVIDE LANDSCAPING WITH DIANELLA REVOLUTA 'LITTLE REV', 6 PLANTS/m² POT SIZE 140mm. (QTY: 71)

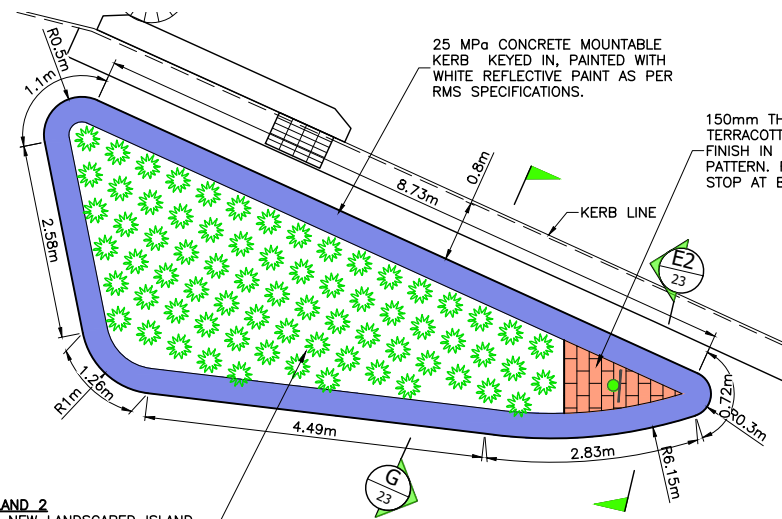

BLISTER ISLAND-2 DETAILS
Scale 1:50


25 MPa CONCRETE MOUNTABLE KERB KEYED IN, PAINTED WITH WHITE REFLECTIVE PAINT AS PER RMS SPECIFICATIONS.

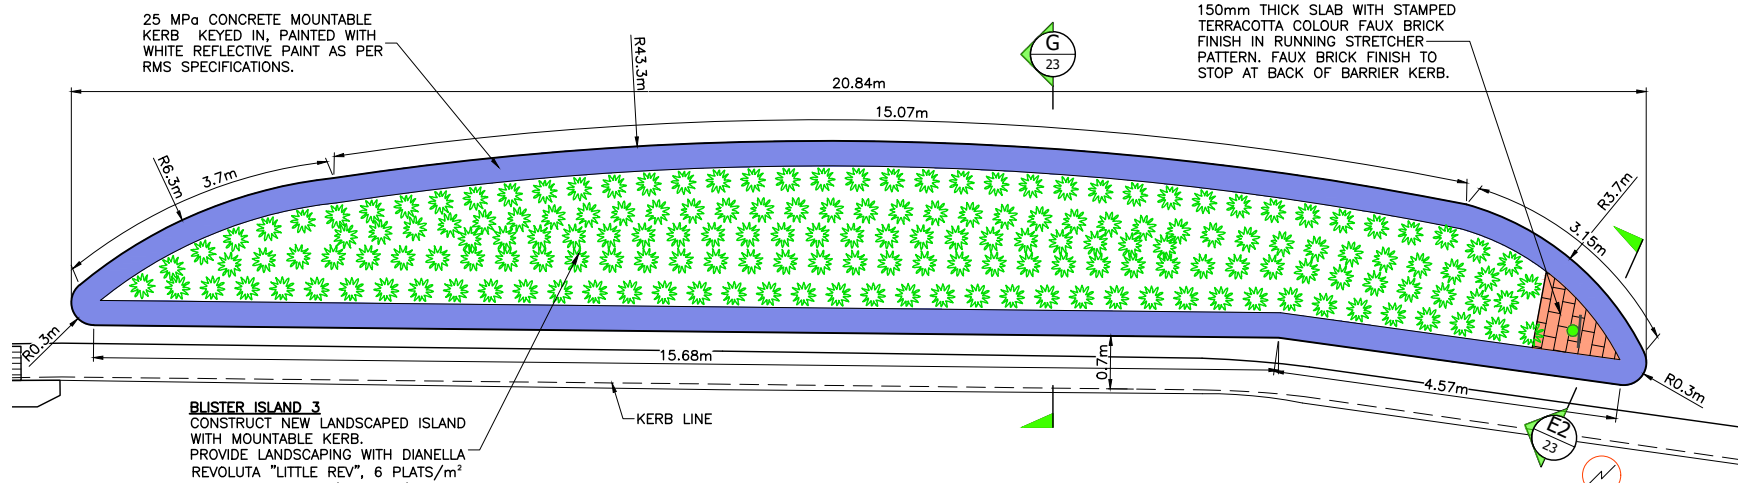

BLISTER ISLAND 3
CONSTRUCT NEW LANDSCAPED ISLAND WITH MOUNTABLE KERB. PROVIDE LANDSCAPING WITH DIANELLA REVOLUTA 'LITTLE REV', 6 PLANTS/m² POT SIZE 140mm. (QTY: 175)


BLISTER ISLAND-3 DETAILS
Scale 1:50

BLISTER ISLAND 4
CONSTRUCT NEW LANDSCAPED ISLAND WITH SM KERB. PROVIDE LANDSCAPING WITH DIANELLA REVOLUTA 'LITTLE REV', 6 PLANTS/m² POT SIZE 140mm. (QTY: 22)

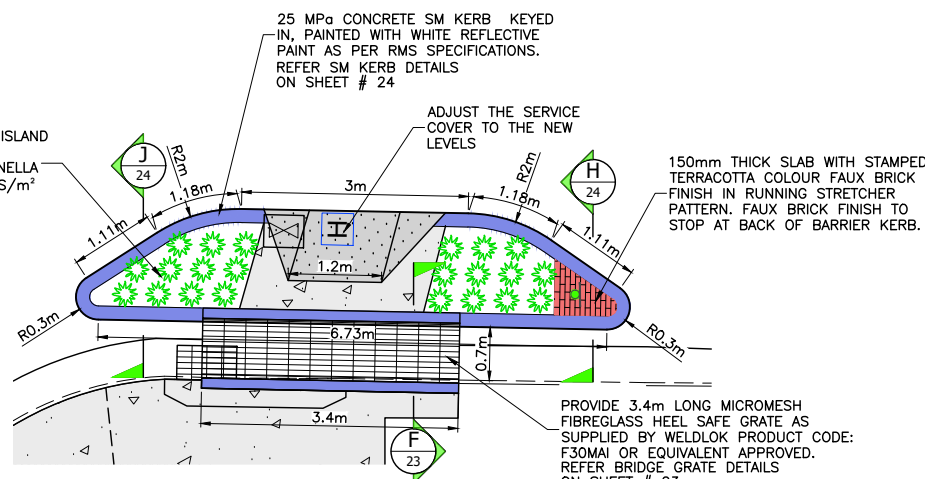


BLISTER ISLAND 4 & GUTTER BRIDGE DETAILS
Scale 1:50

PROVIDE MICROMESH FIBREGLASS HEEL SAFE GRATE AS SUPPLIED BY WELDLOK PRODUCT CODE: F30MAI OR EQUIVALENT APPROVED.

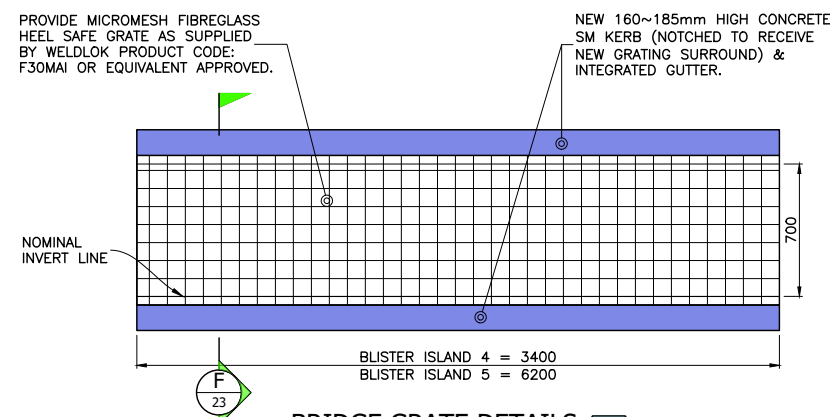


BRIDGE GRATE DETAILS
Scale 1:20

SUPPLY AND INSTALL CHEVRON SIGN (D4-1-2A) ON SHORT STEM USING V-LOCKS.

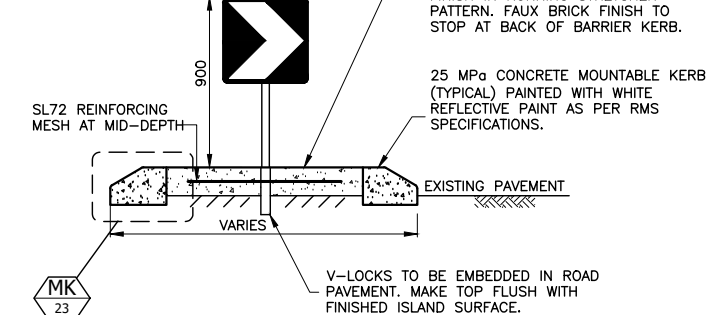


SECTION E2
Scale 1:20

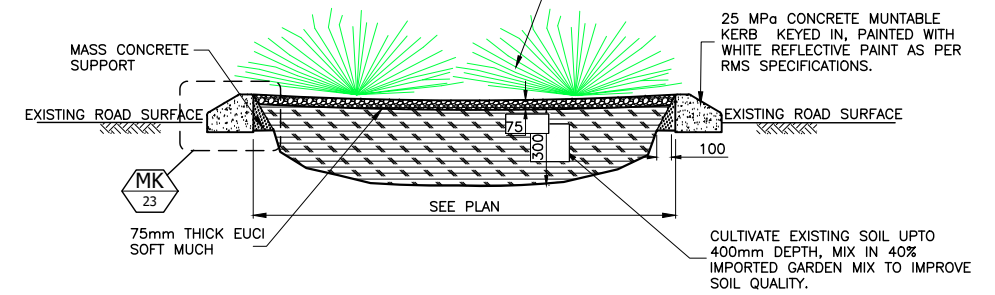


SECTION G
Scale 1:20

PROVIDE MICROMESH FIBREGLASS HEEL SAFE GRATE AS SUPPLIED BY WELDLOK PRODUCT CODE: F30MAI OR EQUIVALENT APPROVED.

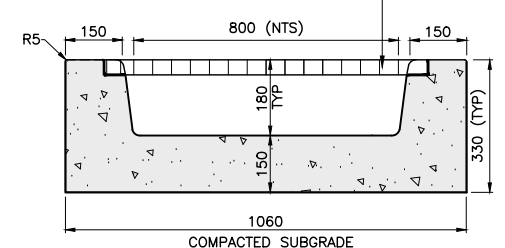

SECTION F
Scale 1:10







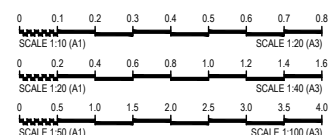


CONSTRUCTION PLANS

CHECKED & APPROVED <i>Ashley Ahmad</i> 19/8/25		SURVEYED BY ADAM DILLON 18-08-2023		DESIGNED BY ASHFAQ AHMAD 28-09-2023		DRAWN BY ASHFAQ AHMAD 28-09-2023		SURV. GEN. R.M.S. A.G.L. / SHELL PIPELINES SYDNEY WATER TELSTRA / OPTUS AUSGRID NOTICE OF ENTRY KERB & GUTTER NOTICES		COORDINATE SYSTEM MGA2020 SCALES (ORIGINAL A1) AS SHOWN		NORTON STREET, ASHFIELD CARLISLE STREET TO A'BECKETT AVENUE PROPOSED TRAFFIC CALMING WORKS DETAILS (2 of 5)		PROJECT NO. 302029		SHEET NO. 23 of 30	
APPROVED FOR CONSTRUCTION <i>Ashley Ahmad</i> 19/8/25		2-14 FISHER STREET, PETERSHAM NSW 2049 Ph. 02 9392 5000 Post: PO Box 14 PETERSHAM council@innerwest.nsw.gov.au Web: https://www.innerwest.nsw.gov.au												PLAN NO. 10262		SHEET REV #	




CHECKED & APPROVED  19/8/25	SURVEYED BY ADAM DILLON 18-08-2023	INNER WEST	SURV. GEN. R.M.S. A.G.L. / SHELL PIPELINES SYDNEY WATER TELSTRA / OPTUS AUSGRID NOTICE OF ENTRY KERB & GUTTER NOTICES	COORDINATE SYSTEM MGA2020	PROJECT NO. 302029	SHEET NO. 24 of 30
DESIGNED BY ASHFAQ AHMAD 28-09-2023	2-14 FISHER STREET, PETERSHAM NSW 2049 Ph: 02) 9392 5000 Post: PO Box 14 PETERSHAM e) council@innerwest.nsw.gov.au Web: https://www.innerwest.nsw.gov.au		SCALES (ORIGINAL A1) AS SHOWN	NORTON STREET, ASHFIELD CARLISLE STREET TO A'BECKETT AVENUE PROPOSED TRAFFIC CALMING WORKS		PLAN NO. 10262
APPROVED FOR CONSTRUCTION  19/8/25	DRAWN BY ASHFAQ AHMAD 28-09-2023		REV.	DATE	DESCRIPTION	APPROV.
			DETAILS (3 of 5)			
			SHEET REV #			

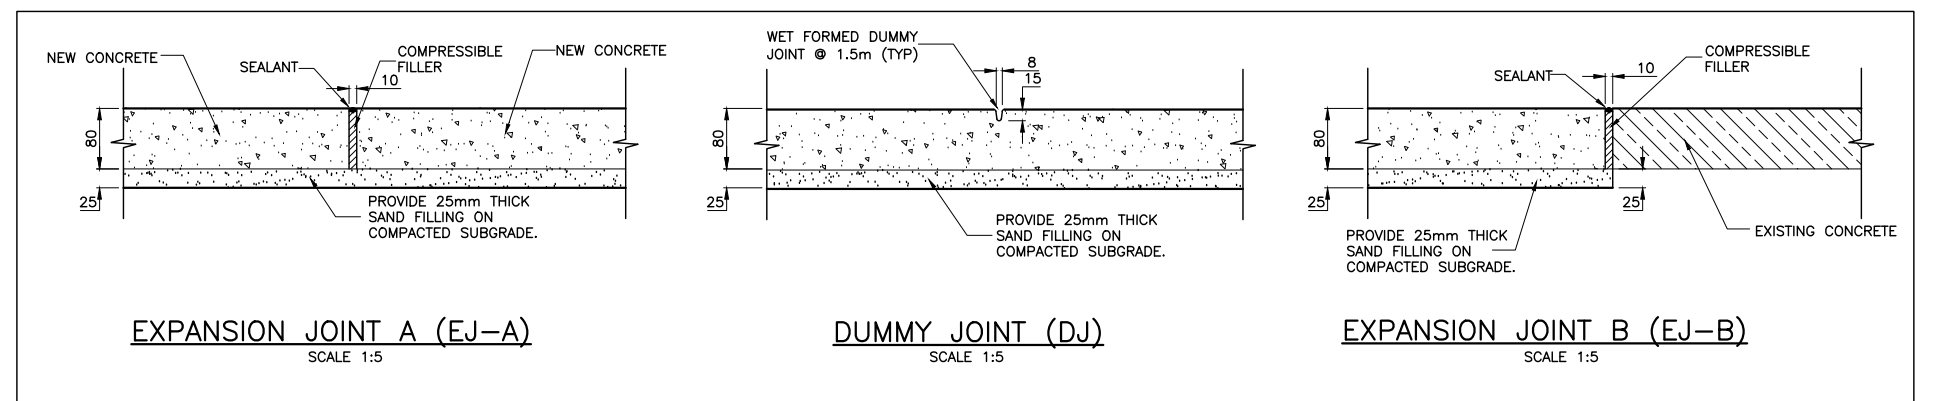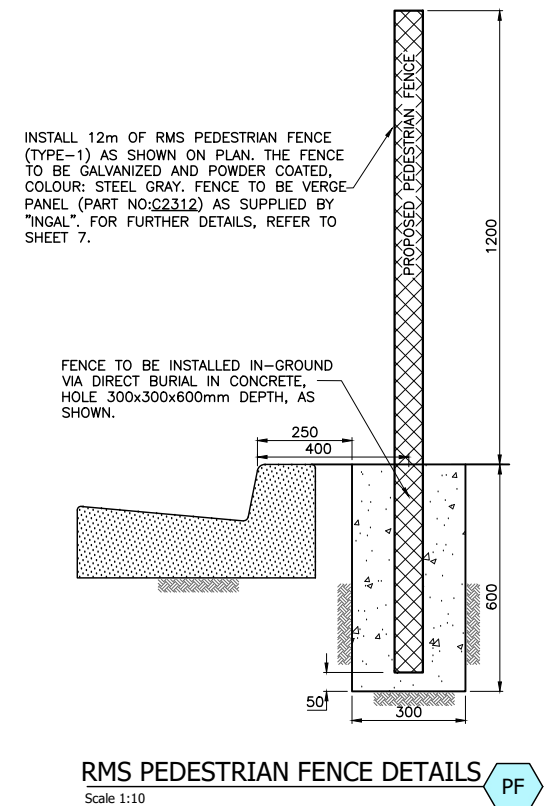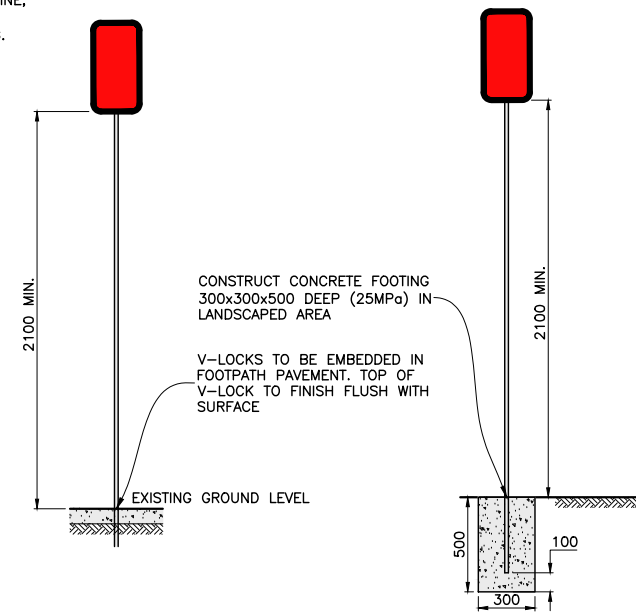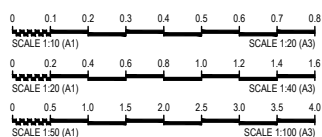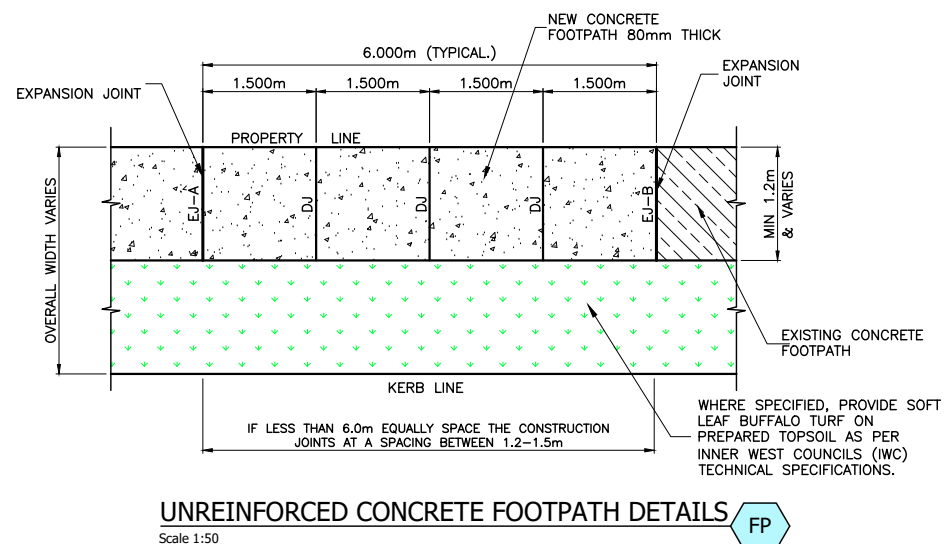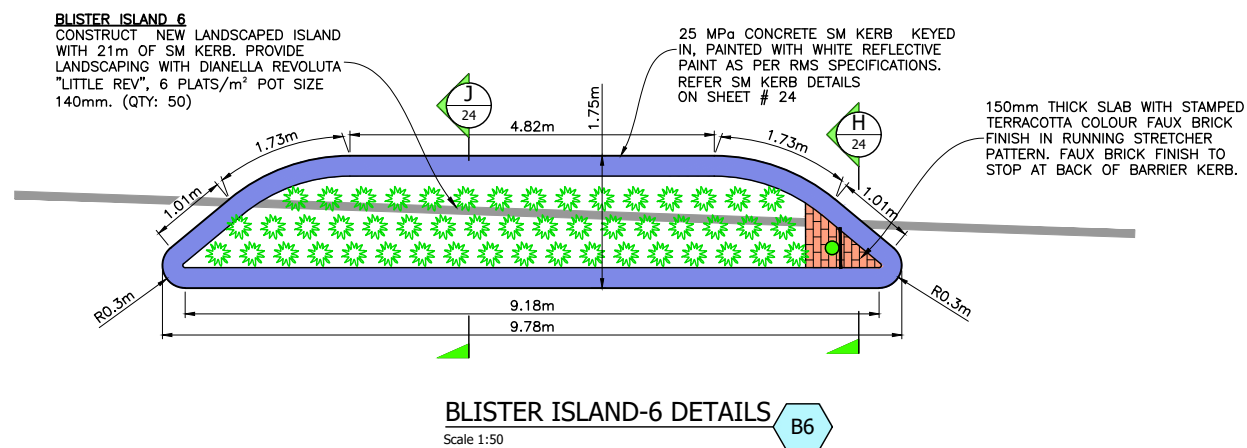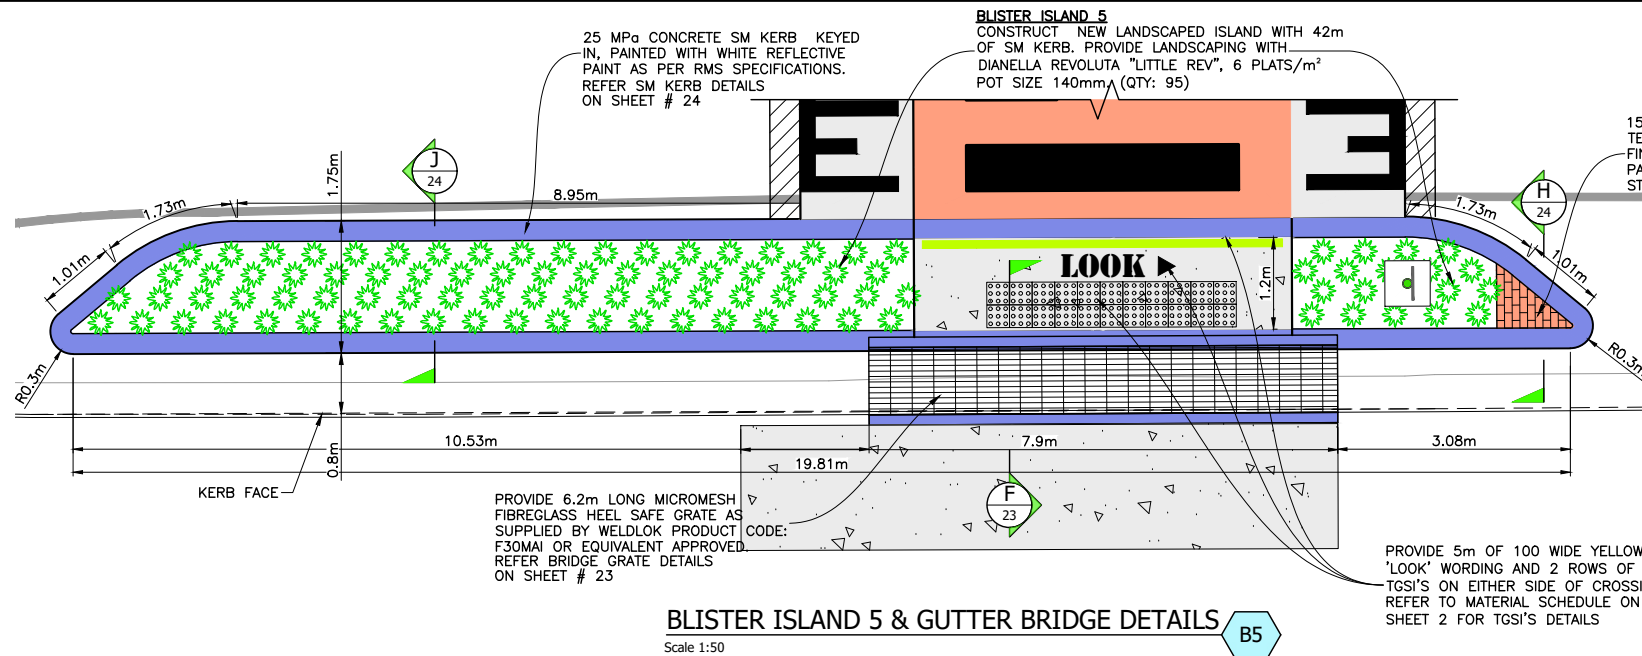


CHECKED & APPROVED  19/8/25		SURVEYED BY ADAM DILLON 18-08-2023	INNER WEST 2-14 FISHER STREET, PETERSHAM NSW 2049 Ph: 02 9392 5000 PO Box 14 PETERSHAM council@innerwest.nsw.gov.au Web: https://www.innerwest.nsw.gov.au	SURV. GEN. R.M.S. A.G.L. / SHELL PIPELINES SYDNEY WATER TELSTRA / OPTUS AUSGRID NOTICE OF ENTRY KERB & GUTTER NOTICES DATE	COORDINATE SYSTEM MGA2020	</
--	--	--	---	---	------------------------------	--	--	----


\\w:\file\02\innerwest.nsw.gov.au\wec\ashfaq\302029-LEI-NortonSt-HoldestCortise-TrafficCalming\10262\1 DESIGN\5. AllDesign_working\302029-10262-Plans.dwg

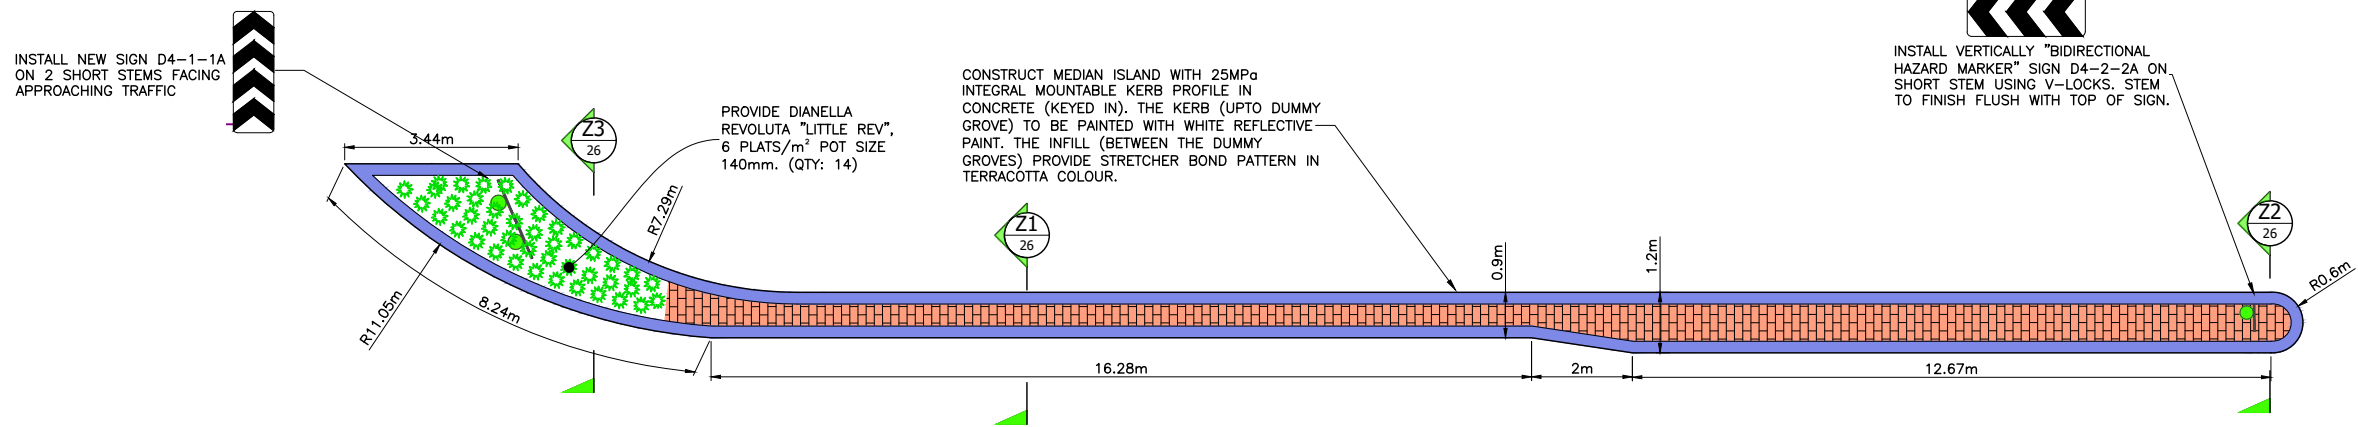


MEDIAN ISLAND-7 DETAILS M7
Scale 1:75

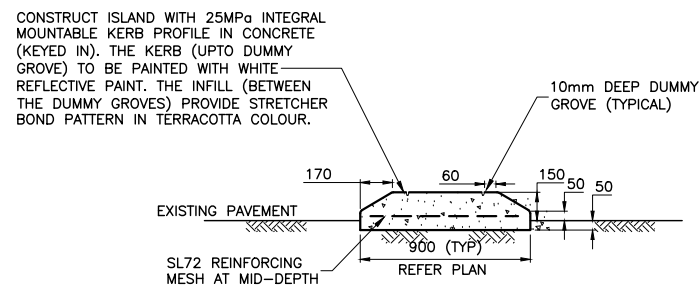


SECTION Z1 26
Scale 1:20

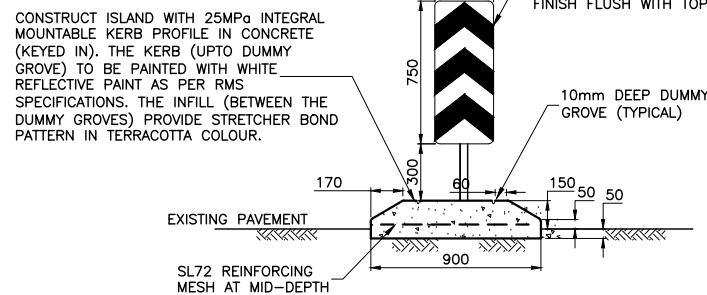


SECTION Z2 26
Scale 1:20

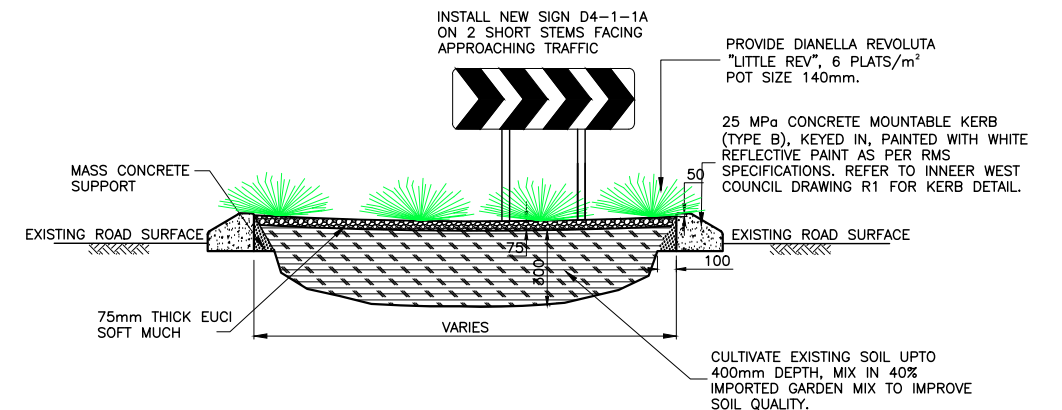


SECTION Z3 26
Scale 1:20

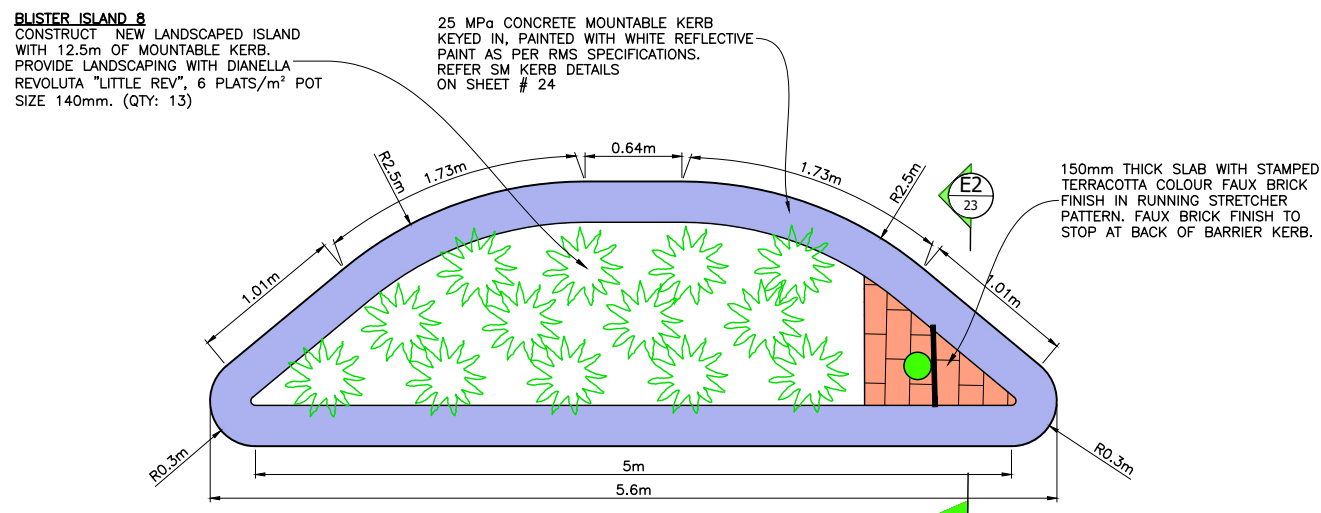


BLISTER ISLAND-8 DETAILS B8
Scale 1:25

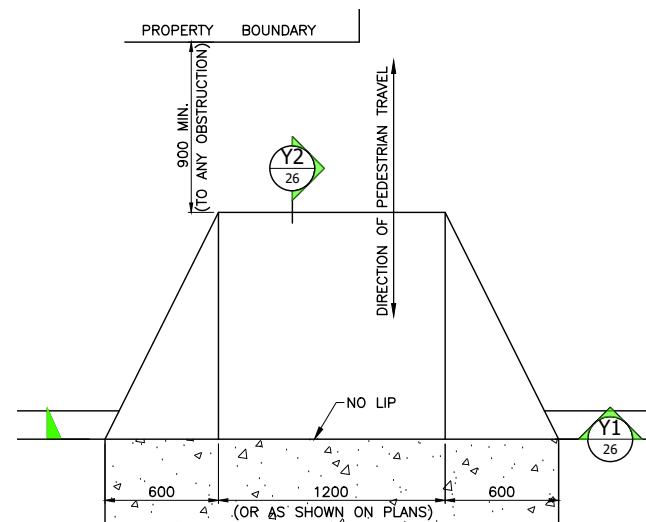

KERB RAMP PLAN KR
Scale 1:20

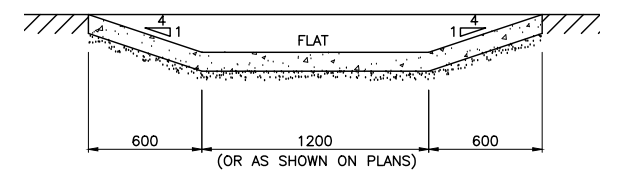


SECTION Y1 26
Scale 1:20

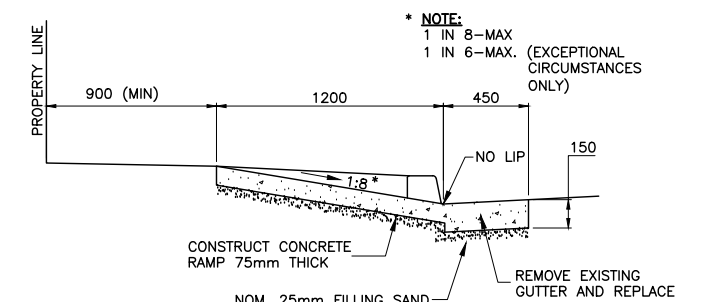


SECTION Y2 26
Scale 1:20

CONSTRUCTION PLANS

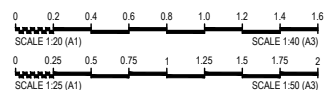


CHECKED & APPROVED <i>Ashley Ahmad</i> 19/8/25		SURVEYED BY ADAM DILLON 18-08-2023		DESIGNED BY ASHFAQ AHMAD 28-09-2023		DRAWN BY ASHFAQ AHMAD 28-09-2023		SURV. GEN. R.M.S. A.G.L. / SHELL PIPELINES SYDNEY WATER TELSTRA / OPTUS AUSGRID NOTICE OF ENTRY KERB & GUTTER NOTICES		COORDINATE SYSTEM MGA2020 SCALES (ORIGINAL A1) AS SHOWN		NORTON STREET, ASHFIELD CARLISLE STREET TO A'BECKETT AVENUE PROPOSED TRAFFIC CALMING WORKS DETAILS (5 of 5)		PROJECT NO. 302029		SHEET NO. 26 of 30	
APPROVED FOR CONSTRUCTION <i>Ashley Ahmad</i> 19/8/25		2-14 FISHER STREET, PETERSHAM NSW 2049 Ph. 02 9392 5000 Post: PO Box 14 PETERSHAM council@innerwest.nsw.gov.au Web: https://www.innerwest.nsw.gov.au												PLAN NO. 10262		SHEET REV #	


\\wv-file02\innerwest.nsw.gov.au\wv\1919\302029-LE1-NortonSt-HoldestCurbSide-TrafficCalming\10262\1.DESIGN\5. AllDesign_working\302029-10262-Plans.dwg

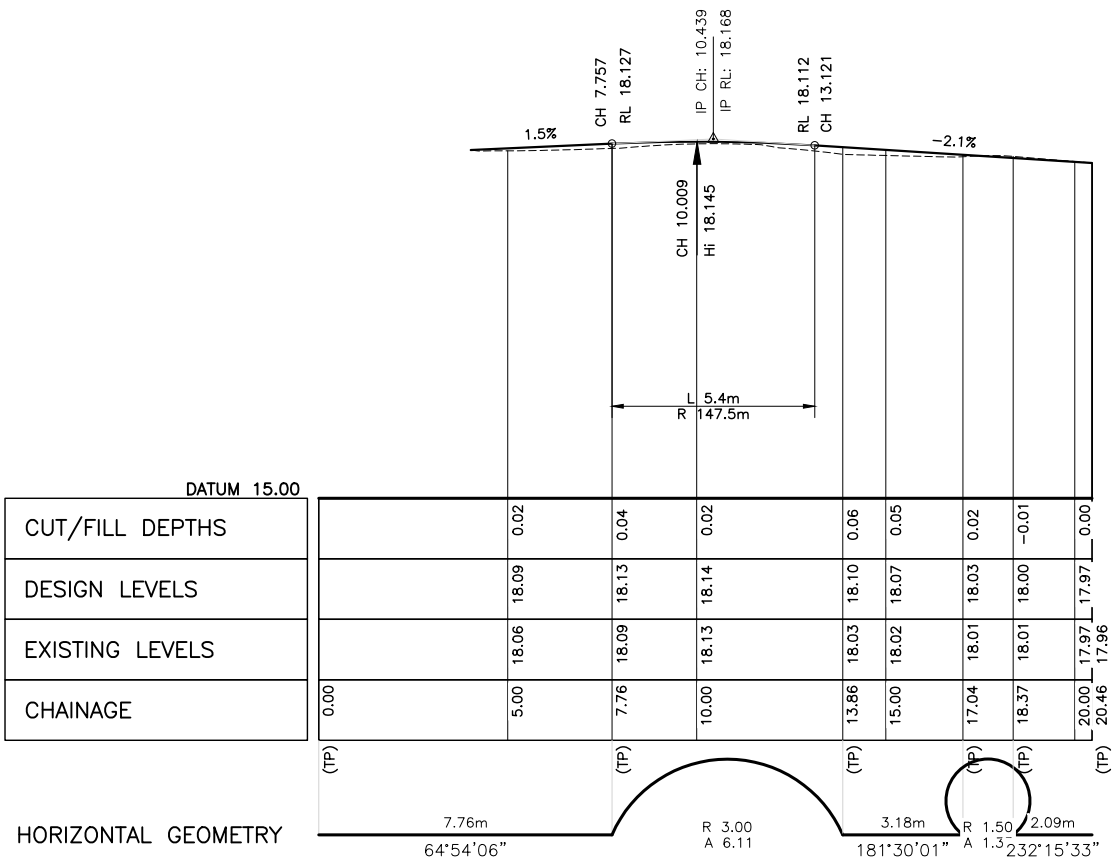


L1 LONGSECTION MC01-(GI)
Scale 1:100

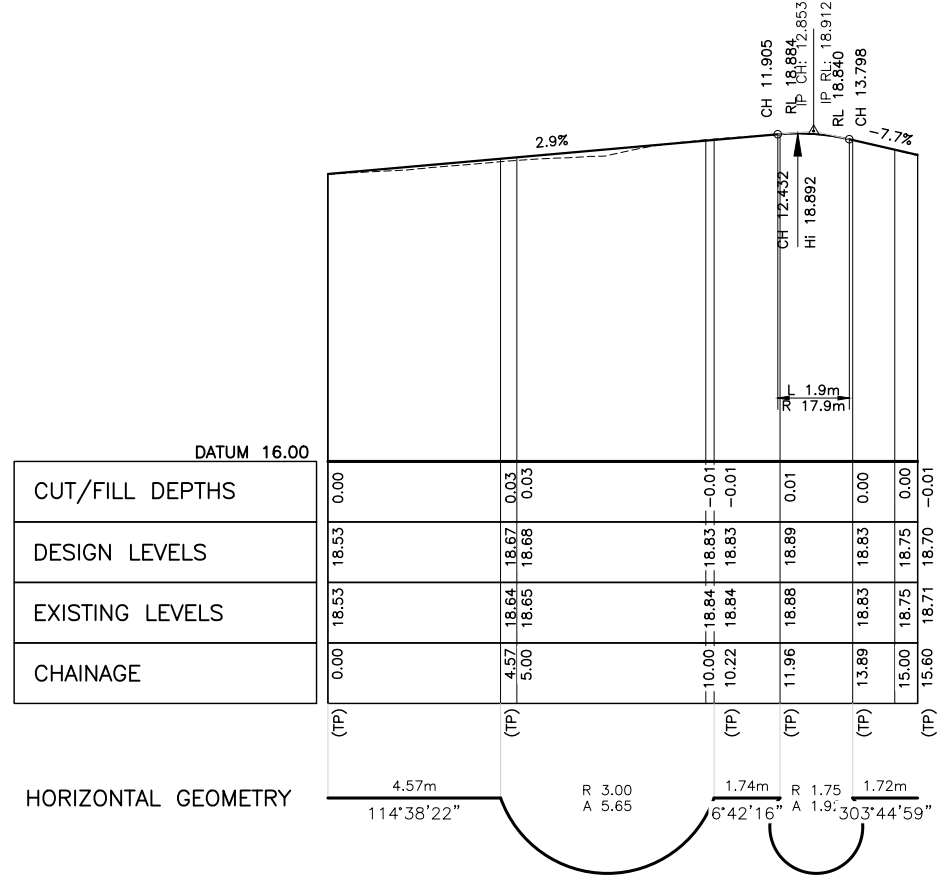

L3 LONGSECTION MC03-(GL)
Scale 1:100

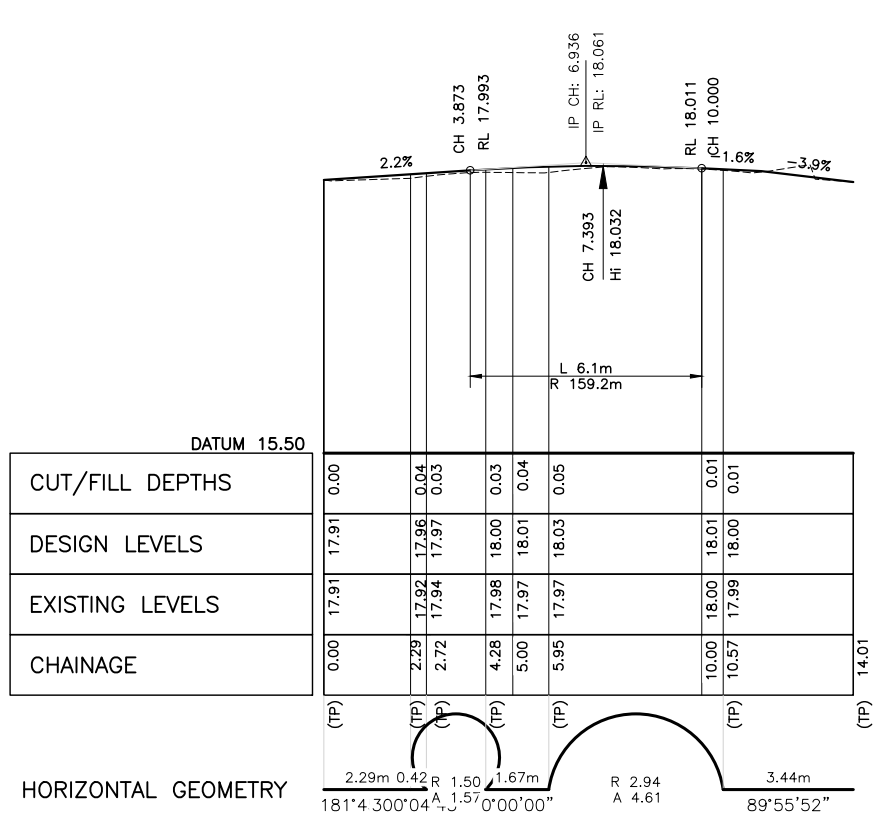

L2 LONGSECTION MC02-(GI)
Scale 1:100

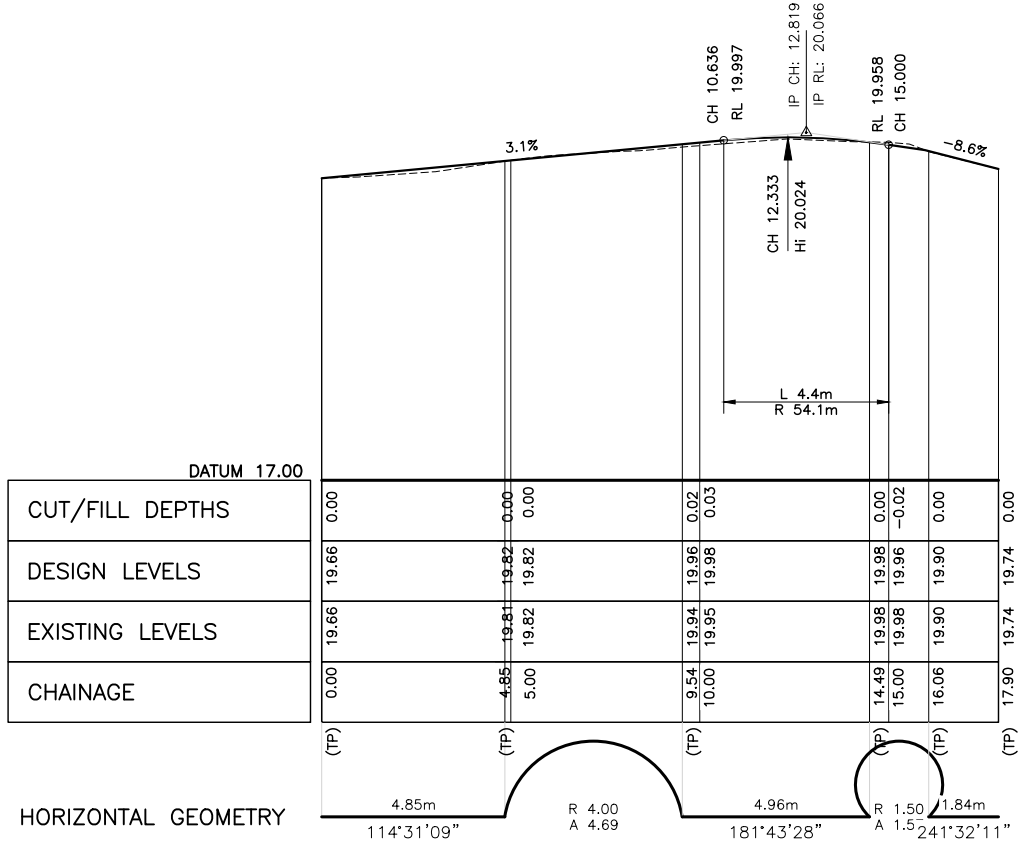


L4 LONGSECTION MC04-(GI)
Scale 1:100


CONSTRUCTION PLANS

CHECKED & APPROVED <i>Ashfaq Ahmad</i> 19/8/25	SURVEYED BY ADAM DILLON 18-08-2023	INNER WEST	2-14 FISHER STREET, PETERSHAM NSW 2049 Ph. 02 9392 5000 Post: PO Box 14 PETERSHAM council@innerwest.nsw.gov.au e) council@innerwest.nsw.gov.au Web: https://www.innerwest.nsw.gov.au	SURV. GEN.		COORDINATE SYSTEM								PROJECT NO.	SHEET NO.
	DESIGNED BY ASHFAQ AHMAD 28-09-2023			R.M.S.		MGA2020									302029
APPROVED FOR CONSTRUCTION <i>Ashfaq Ahmad</i> 19/8/25	DRAWN BY ASHFAQ AHMAD 28-09-2023			A.G.L. / SHELL PIPELINES											
				SYDNEY WATER		SCALES (ORIGINAL A1)									
				TELSTRA / OPTUS											
				AUSGRID		(H) 1:100									
				NOTICE OF ENTRY		(V) 1:33									
				KERB & GUTTER											
				NOTICES	DATE										
						REV.	DATE	DESCRIPTION		APPROV.					

NORTON STREET, ASHFIELD
CARLISLE STREET TO A'BECKETT AVENUE
PROPOSED TRAFFIC CALMING WORKS
LONGSECTIONS - KERB RETURNS (1 of 2)

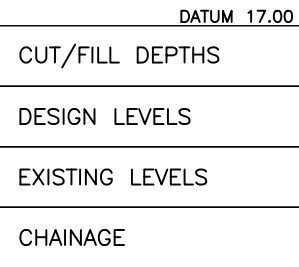

HORIZONTAL GEOMETRY

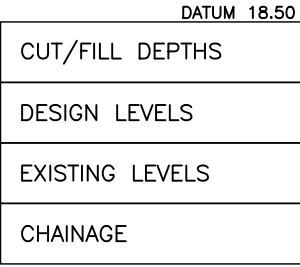

HORIZONTAL GEOMETRY

SURVEYED BY
ADAM DILLON
18-08-2023

DESIGNED BY
ASHFAQ AHMAD
28-09-2023

DRAWN BY
ASHFAQ AHMAD
28-09-2023

2-14 FISHER STREET, PETERSHAM NSW 2049
Ph. 02) 9392 5000
Post: PO Box 14 PETERSHAM
e) council@innerwest.nsw.gov.au
Web: <https://www.innerwest.nsw.gov.au>

COORDINATE SYSTEM
MGA2020

SCALES (ORIGINAL A1)



(H)	1:100
(V)	1:33

[illegible]

NORTON STREET, ASHFIELD
CARLISLE STREET TO A'BECKETT AVENUE
PROPOSED TRAFFIC CALMING WORKS
LONGSECTIONS – KERB RETURNS (2 of 2)

PROJECT NO.	SHEET NO.
302029	28 of 30
PLAN NO.	
10262	
SHEET REV #	

CONSTRUCTION PLANS

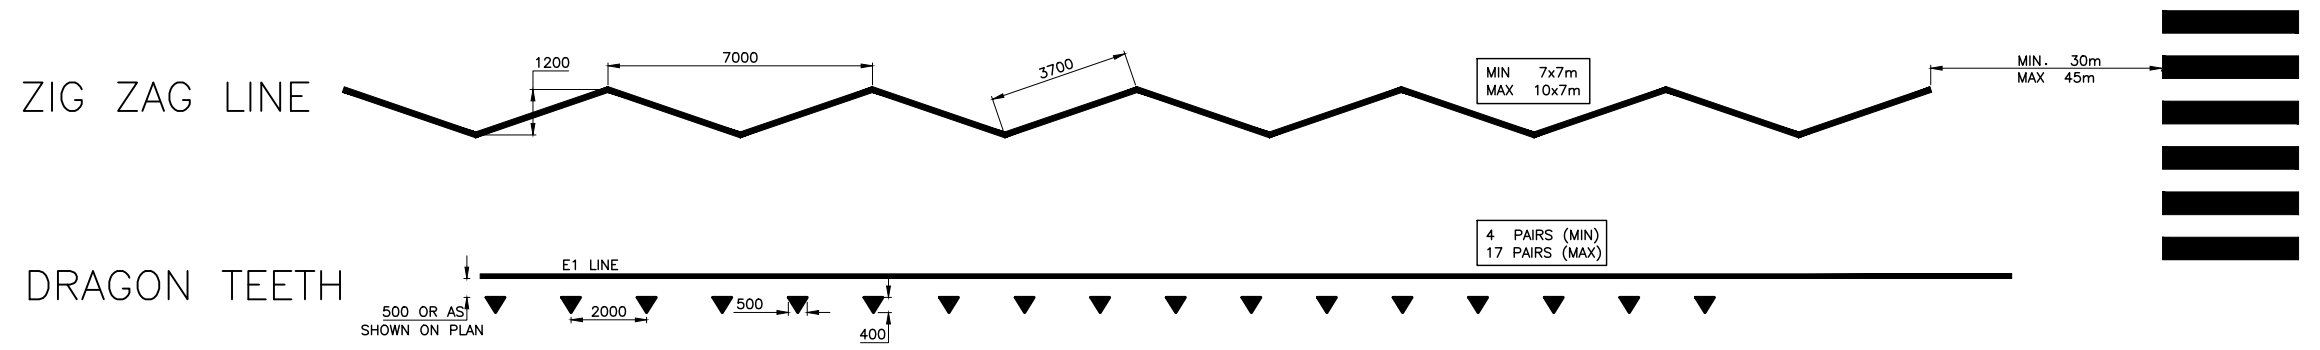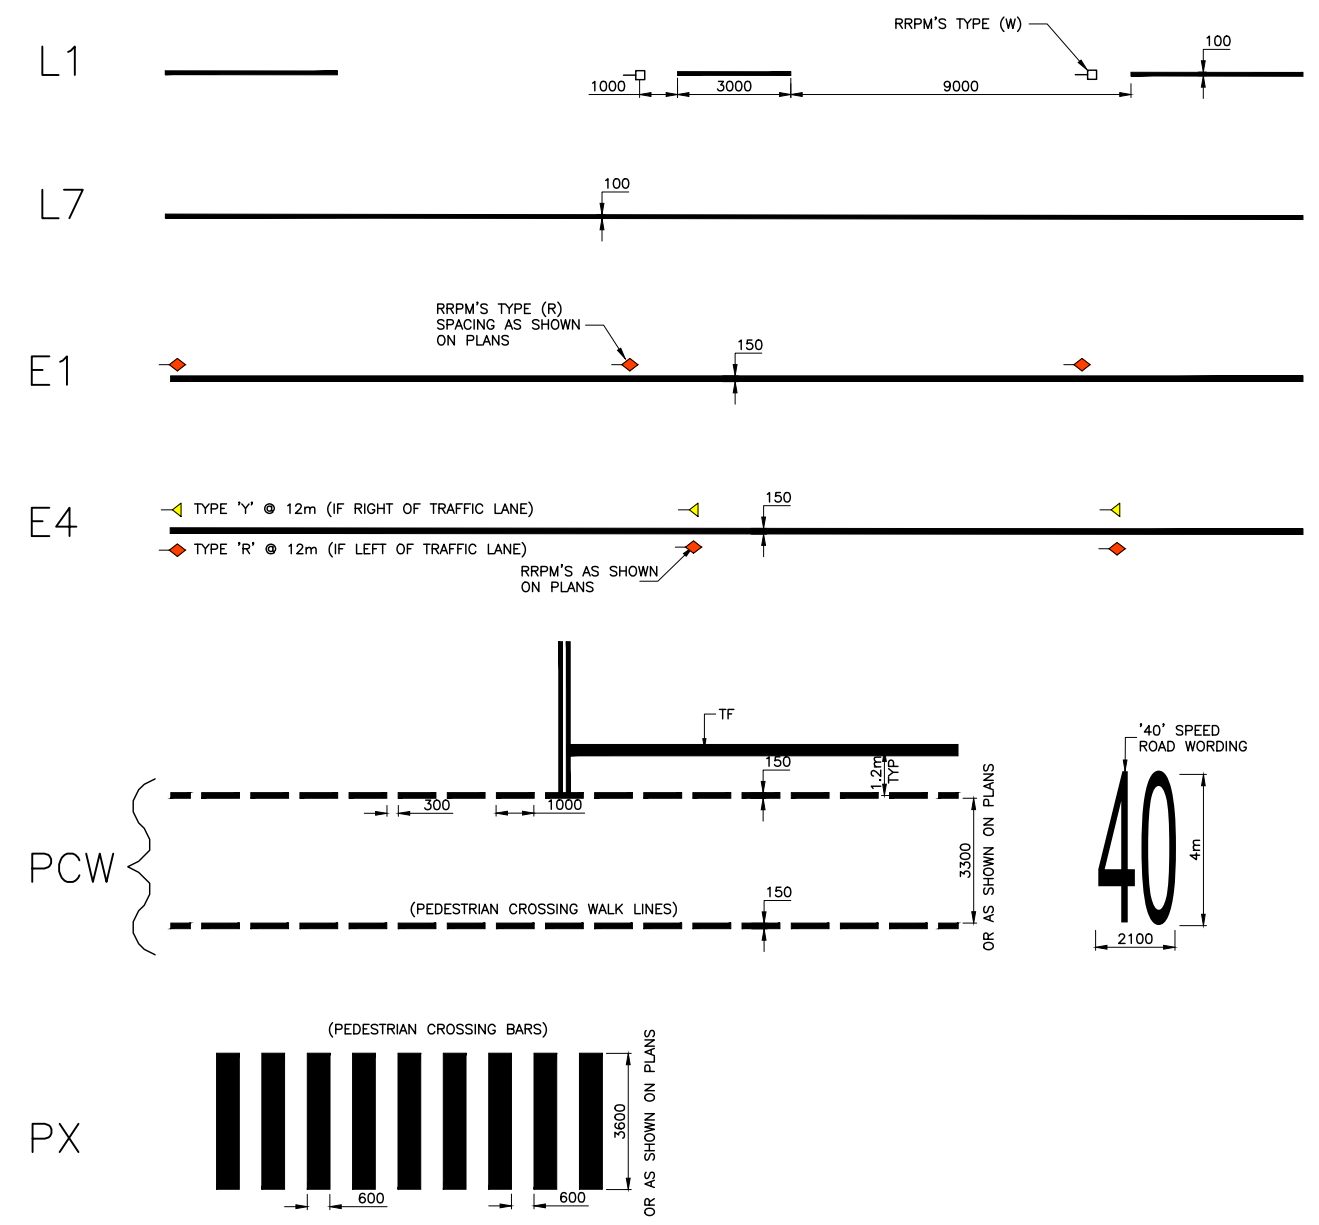

KEY MAP

SP LINEMARKING GENERAL SPECS
Scale 1:100

CONSTRUCTION PLANS

CHECKED & APPROVED  19/8/25	SURVEYED BY ADAM DILLON 18-08-2023		2-14 FISHER STREET, PETERSHAM NSW 2049 Ph: (02) 9392 5000 Post: PO Box 14 PETERSHAM e) council@innerwest.nsw.gov.au Web: https://www.innerwest.nsw.gov.au	SURV. GEN. R.M.S. A.G.L. / SHELL PIPELINES SYDNEY WATER TELSTRA / OPTUS AUSGRID NOTICE OF ENTRY KERB & GUTTER NOTICES	COORDINATE SYSTEM MGA2020	N.A.	REV.	DATE	DESCRIPTION	APPROVED	PROJECT NO. 302029	SHEET NO. 30 of 30
	DESIGNED BY ASHFAQ AHMAD 28-09-2023			SCALES (ORIGINAL A1)	PLAN NO. 10262						SHEET REV #	
APPROVED FOR CONSTRUCTION  19/8/25											NORTON STREET, ASHFIELD CARLISLE STREET TO A'BECKETT AVENUE PROPOSED TRAFFIC CALMING WORKS LINEMARKING GENERAL SPECIFICATIONS	