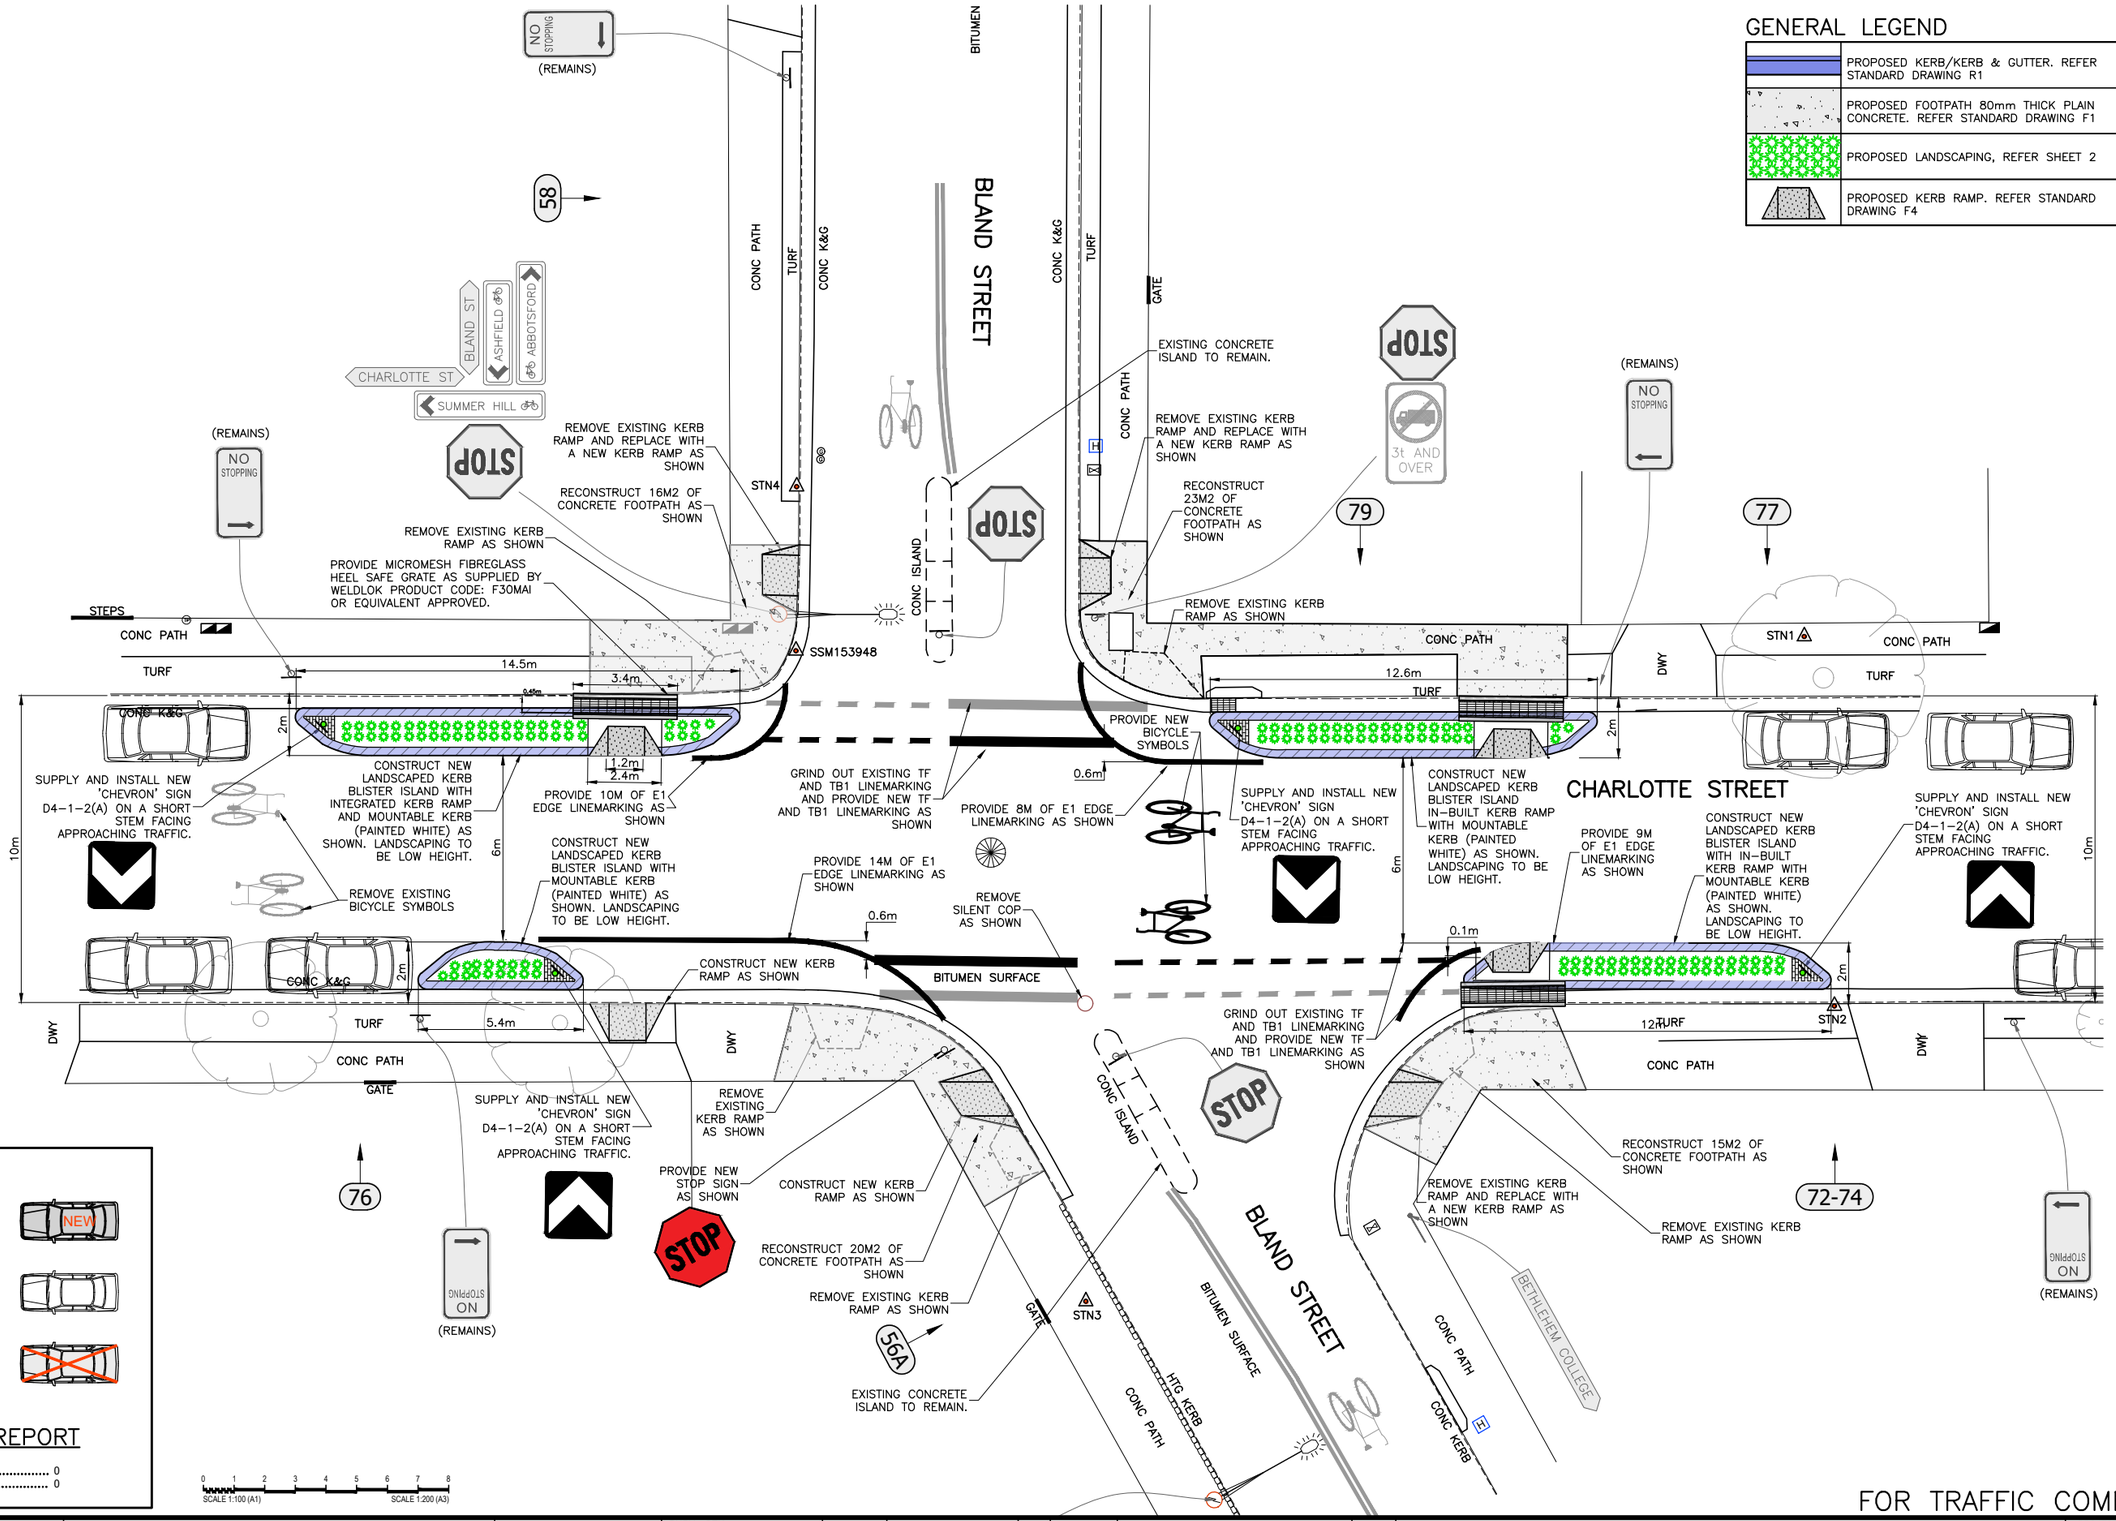

CHECKED & APPROVED	SURVEYED BY ADAM DILLON 1-09-23	INNER WEST	SURV. GEN.	COORDINATE SYSTEM GDA2020	CHARLOTTE STREET, ASHFIELD	PROJECT NO. 302001	SHEET NO. 1 of 1
APPROVED FOR CONSTRUCTION	DESIGNED BY P.A 12-10-23	2-14 FISHER STREET, PETERSHAM NSW 2049 Ph. 02) 9392 5000 Post: PO Box 14 PETERSHAM e) council@innerwest.nsw.gov.au Web: https://www.innerwest.nsw.gov.au	R.M.S.	SCALES (ORIGINAL A1) 1:100	AT BLAND STREET INTERSECTION	PLAN NO. 10257	
	DRAWN BY P.A 12-10-23		A.G.L. / SHELL PIPELINES		PROPOSED KERB BLISTER ISLANDS		
			SYDNEY WATER		CONSULTATION PLAN	SHEET REV #	
			TELSTRA / OPTUS				
			AUSGRID				
			NOTICE OF ENTRY				
			KERB & GUTTER				
			NOTICES	DATE	REV. DATE DESCRIPTION APPROV.		

\\vec-file02.innerwest.nsw.gov.au\vecfs$\Asset and Environment\RTSF\1CR\24\51197F\302001-ASH-BlandSt@Charlotte-KerbExts (10257)\1.DESIGN\5. AllDesign_working\10257_working1.dwg