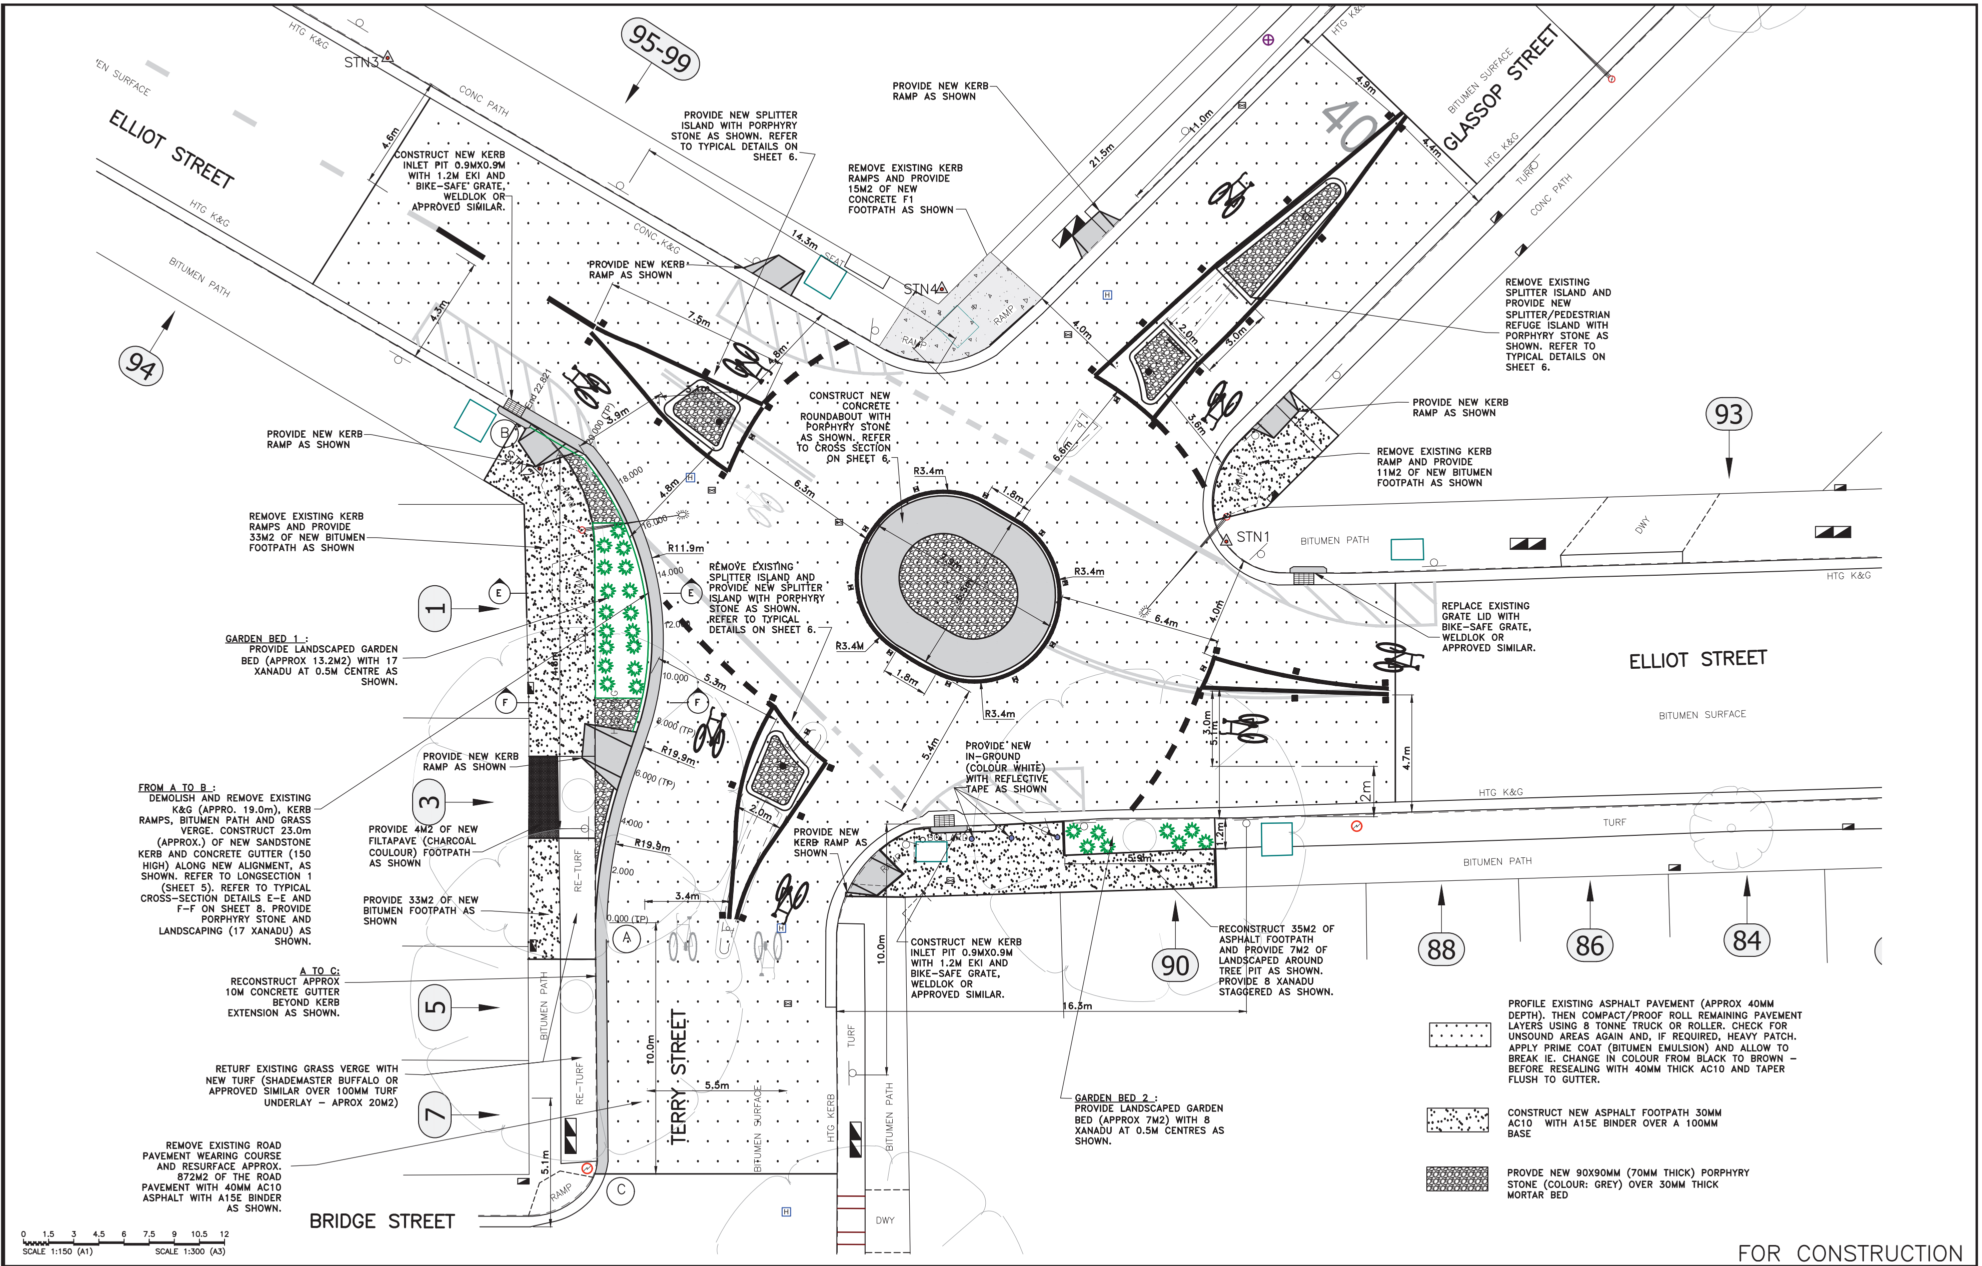

PROVIDE NEW SPLITTER ISLAND WITH PORPHYRY STONE AS SHOWN. REFER TO TYPICAL DETAILS ON SHEET 6.

PROVIDE NEW KERB RAMP AS SHOWN

REMOVE EXISTING KERB RAMPS AND PROVIDE 15M2 OF NEW CONCRETE F1 FOOTPATH AS SHOWN

CONSTRUCT NEW KERB INLET PIT 0.9MX0.9M WITH 1.2M EKI AND BIKE-SAFE GRATE, WELDLOK OR APPROVED SIMILAR.

PROVIDE NEW KERB RAMP AS SHOWN

REMOVE EXISTING SPLITTER ISLAND AND PROVIDE NEW SPLITTER/PEDESTRIAN REFUGE ISLAND WITH PORPHYRY STONE AS SHOWN. REFER TO TYPICAL DETAILS ON SHEET 6.

PROVIDE NEW KERB RAMP AS SHOWN

REMOVE EXISTING KERB RAMP AND PROVIDE 11M2 OF NEW BITUMEN FOOTPATH AS SHOWN

CONSTRUCT NEW CONCRETE ROUNDABOUT WITH PORPHYRY STONE AS SHOWN. REFER TO CROSS SECTION ON SHEET 6.

PROVIDE NEW KERB RAMP AS SHOWN

REMOVE EXISTING KERB RAMPS AND PROVIDE 33M2 OF NEW BITUMEN FOOTPATH AS SHOWN

REMOVE EXISTING SPLITTER ISLAND AND PROVIDE NEW SPLITTER ISLAND WITH PORPHYRY STONE AS SHOWN. REFER TO TYPICAL DETAILS ON SHEET 6.

REPLACE EXISTING GRATE LID WITH BIKE-SAFE GRATE, WELDLOK OR APPROVED SIMILAR.

GARDEN BED 1 :
PROVIDE LANDSCAPED GARDEN BED (APPROX 13.2M2) WITH 17 XANADU AT 0.5M CENTRE AS SHOWN.

PROVIDE NEW KERB RAMP AS SHOWN

FROM A TO B :
DEMOLISH AND REMOVE EXISTING K&G (APPRO. 19.0m), KERB RAMPS, BITUMEN PATH AND GRASS VERGE. CONSTRUCT 23.0m (APPROX.) OF NEW SANDSTONE KERB AND CONCRETE GUTTER (150 HIGH) ALONG NEW ALIGNMENT, AS SHOWN. REFER TO LONGSECTION 1 (SHEET 5). REFER TO TYPICAL CROSS-SECTION DETAILS E-E AND F-F ON SHEET 8. PROVIDE PORPHYRY STONE AND LANDSCAPING (17 XANADU) AS SHOWN.

PROVIDE 4M2 OF NEW FILTAPAVE (CHARCOAL COULOUR) FOOTPATH AS SHOWN

PROVIDE NEW IN-GROUND (COLOUR WHITE) WITH REFLECTIVE TAPE AS SHOWN

PROVIDE NEW KERB RAMP AS SHOWN

PROVIDE 33M2 OF NEW BITUMEN FOOTPATH AS SHOWN

A TO C:
RECONSTRUCT APPROX 10M CONCRETE GUTTER BEYOND KERB EXTENSION AS SHOWN.

CONSTRUCT NEW KERB INLET PIT 0.9MX0.9M WITH 1.2M EKI AND BIKE-SAFE GRATE, WELDLOK OR APPROVED SIMILAR.

RECONSTRUCT 35M2 OF ASPHALT FOOTPATH AND PROVIDE 7M2 OF LANDSCAPED AROUND TREE PIT AS SHOWN. PROVIDE 8 XANADU STAGGERED AS SHOWN.

RETURF EXISTING GRASS VERGE WITH NEW TURF (SHADEMASTER BUFFALO OR APPROVED SIMILAR OVER 100MM TURF UNDERLAY - APROX 20M2)

GARDEN BED 2 :
PROVIDE LANDSCAPED GARDEN BED (APPROX 7M2) WITH 8 XANADU AT 0.5M CENTRES AS SHOWN.

REMOVE EXISTING ROAD PAVEMENT WEARING COURSE AND RESURFACE APPROX. 872M2 OF THE ROAD PAVEMENT WITH 40MM AC10 ASPHALT WITH A15E BINDER AS SHOWN.

⁚⁚⁚ PROFILE EXISTING ASPHALT PAVEMENT (APPROX 40MM DEPTH). THEN COMPACT/PROOF ROLL REMAINING PAVEMENT LAYERS USING 8 TONNE TRUCK OR ROLLER. CHECK FOR UNSOUND AREAS AGAIN AND, IF REQUIRED, HEAVY PATCH. APPLY PRIME COAT (BITUMEN EMULSION) AND ALLOW TO BREAK IE. CHANGE IN COLOUR FROM BLACK TO BROWN - BEFORE RESEALING WITH 40MM THICK AC10 AND TAPER FLUSH TO GUTTER.

▒ CONSTRUCT NEW ASPHALT FOOTPATH 30MM AC10 WITH A15E BINDER OVER A 100MM BASE

▓ PROVDE NEW 90X90MM (70MM THICK) PORPHYRY STONE (COLOUR: GREY) OVER 30MM THICK MORTAR BED

0 1.5 3 4.5 6 7.5 9 10.5 12
SCALE 1:150 (A1) SCALE 1:300 (A3)

FOR CONSTRUCTION

CHECKED & APPROVED	27/6/23
APPROVED FOR CONSTRUCTION	27/6/23
SURVEYED BY	ADAM DILLON 08-11-21
DESIGNED BY	PIERRE AYOUB March 2023
DRAWN BY	PIERRE AYOUB March 2023

INNER WEST

2-14 FISHER STREET, PETERSHAM NSW 2049
Ph. 02) 9392 5000
Post: PO Box 14 PETERSHAM
e) council@innerwest.nsw.gov.au
Web: https://www.innerwest.nsw.gov.au

N

NOTICES	DATE
SURV. GEN.	
R.M.S.	
A.G.L. / SHELL PIPELINES	
SYDNEY WATER	
TELSTRA / OPTUS	
AUSGRID	
NOTICE OF ENTRY	
KERB & GUTTER	

COORDINATE SYSTEM
GDA2020
SCALES (ORIGINAL A1)
1:100

REV.	DATE	DESCRIPTION	APPROV.
A	JULY 2023	VARIOUS MISC AMENDS-FROM PM	JDC

ELLIOTT STREET, BALMAIN
AT GLASSOP STREET AND TERRY STREET
PROPOSED ROUNDABOUT
GENERAL ARRANGEMENT

PROJECT NO.	SHEET NO.
301979	4 of 9

PLAN NO.
10187-A

SHEET REV # ----

\\iwc-file02.innerwest.nsw.gov.au\iwcfs$\Asset and Environment\RTSF\1CP\24\5119F\301979-LEI-Elliott&GlassopSts-Roundabout (10187)\1.DESIGN\12. FinalDesign(100%)Docs\ACAD\301979-10187-A_Plan.dwg