LEGEND

Proposed trees

Existing trees

Proposed furniture / Activation zone

Continuous footpath treatment

Zebra Crossings with new pole lighting

Shared pathway for cyclists and pedestrians

KEY IMPROVEMENTS

01 Activation Zones at key locations with feature brick pavement, custom furniture, additional lighting and plantings

02 Dedicated Kiss & Ride zone to support pick up and drop off at the Station

03 Continuous footpath treatement at select locations with textured and colourfull pavements

04 Additional pedestrian crossings with new pole lighting

05 Proposed Parklet and EV vehicle charging at Barclay Street carpark

PEDESTRIAN (ZEBRA) CROSSINGS, CONTINUOUS PEDESTRIAN CROSSINGS AND CHANGES TO PARKING MANAGEMENT CONTROLS WILL REQUIRE APPROVAL FROM TRANSPORT FOR NSW.

REFER TO SEPARATE PARKING MANAGEMENT PLAN FOR THE DETAILS AND EXTENT OF PROPOSED TIME LIMITED AND NO PARKING ZONES ALONG SYDENHAM ROAD AND ADJACENT SIDE STREETS

PLANTING PALETTE

PROPOSED - Reliable and resilient plant species were selected for nature strips and as additional trees

Waterhousia Floribunda | Lophostemon confertus | Platanus x acerifolia

Trachelospermum 'Tri Colour' | Lomandra Longifolia Tanika | Linope | Myoporum Parvifolium 'Yareena'

Philodendron Xanadu | Clivea miniata | Dianella Cearulea

IMPROVING SYDENHAM ROAD

LIGHTING

ADDITIONAL GREENING

ADDITIONAL ACTIVATION ZONES

SHOWCASED ACTIVATION ZONES

Barclay Street - Currently a Carpark

A proposed 'Parklet' for community engagment with dedicated seating and greening will be added, replacing 5 parking spaces - opposite proposed EV charging

Marrickville Yoga Centre - Currently a large concrete surface

The shared pathway will be widened to 2m. The activation area will be identified with new brick paving, lighting and custom furniture elements with a strip of planting.

Tribe Gym - Currently a concrete surface up to the road

The shared pathway will be widened to 2m. This smaller activation area will be identified with new brick paving, lighting and custom furniture elements. A strip of planting will be added to this particular area.

CHARACTER CONTEXT

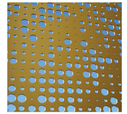

BEER BUBBLE COFFEE TABLE / STOOL

Beer bubbles are recognisable symbol of beer and its representation can be used to brand furniture - in particular lasercut steel components. Seating pods with beer bubbles pattern perforated into the powdercoated steel. LED lighting can be placed inside for informal ambient lighting

PROPOSED STREETSCAPE ELEMENTS TO ACTIVATION ZONES

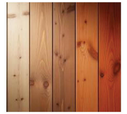

MATERIAL REFERENCE

Brewery pipping style - inspiration for paving artwork and ornamentation on furniture framework, easily prefabricated and powdercoated in bright colours

Brewery inspired Lounge
H 470x W 450 x L450mm
Hardwood Battens: H 70 x W 70

Singular stool with 'piping' patterns
H 470x W 450 x L450mm

Bench
1.35 m long

Proposed - Bench

Proposed - Stools with Beer bubbles table

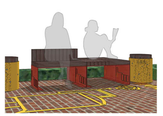

Proposed - Lounge

EV CHARGING

Electric Vehicle Charging bays

Blue Painted concrete

This colour choice was selected to personalise the activation zones, as well as identying EV spots for the community.

PEDESTRIAN MATERIALS

FOOTPATH PALETTE - BRICK

London Bowral Brick

This warm 'domestic' type of brick paver was selected to personalise the activation zones, currently paved in grey concrete.

RAISED CROSSINGS PALETTE

Continuous footpath treatment will provide safer pedestrian crossings and will add vibrancy with its colours and textural character.

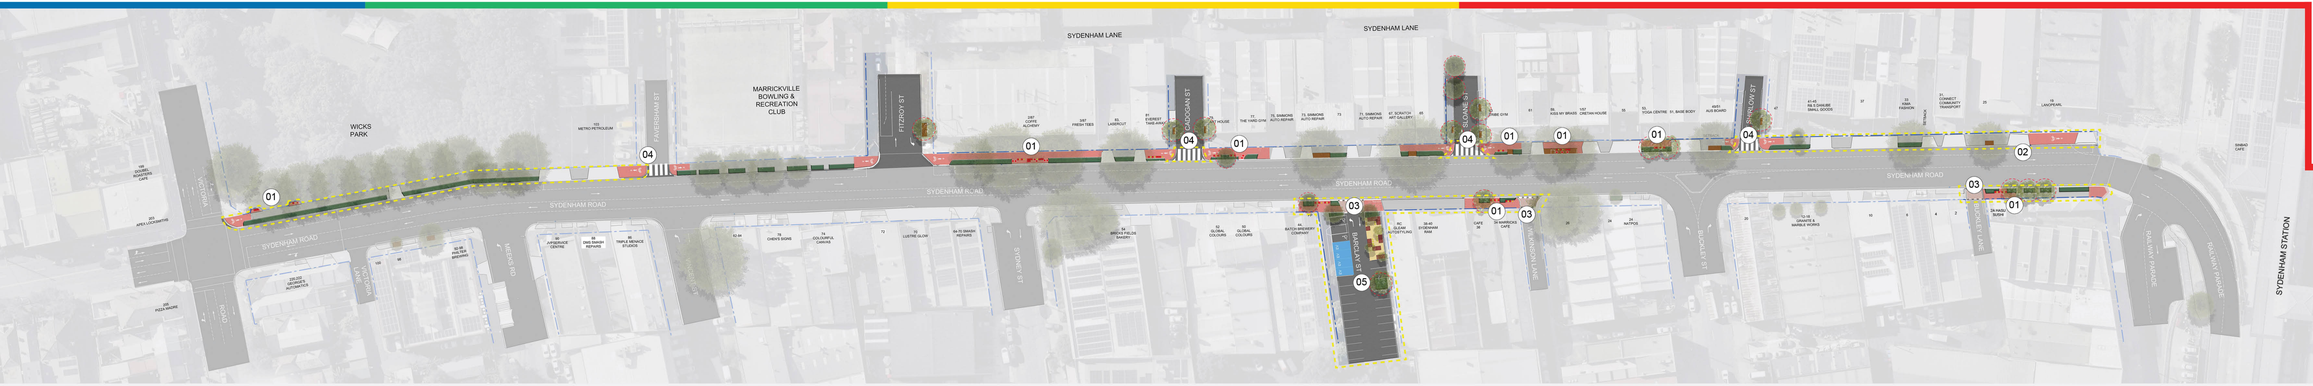

LIGHTING IMPROVEMENTS

LIGHTING TO PEDESTRIAN CROSSINGS

Where new pedestrian (Zebra) crossings are proposed, lighting will be upgraded to meet relevant lighting standards

STREET TREE PLANTING IN SIDE STREETS MAY NEED TO BE LOCATED IN THE PARKING LANE DUE TO EXISTING UTILITY SERVICE CONSTRAINTS OR NARROW FOOTPATHS.

reVITALise Sydenham Road
Sydenham, NSW

SYDENHAM ROAD STRATEGY - SHORT TERM COUNCIL FUNDED WORKS

SCALE 1:300 @ A1
0 5m 10m 20m

DRAWING NO.	ISSUE	DATE
STAGE 01 MASTERPLAN	C	13.10.2025

INNER WEST